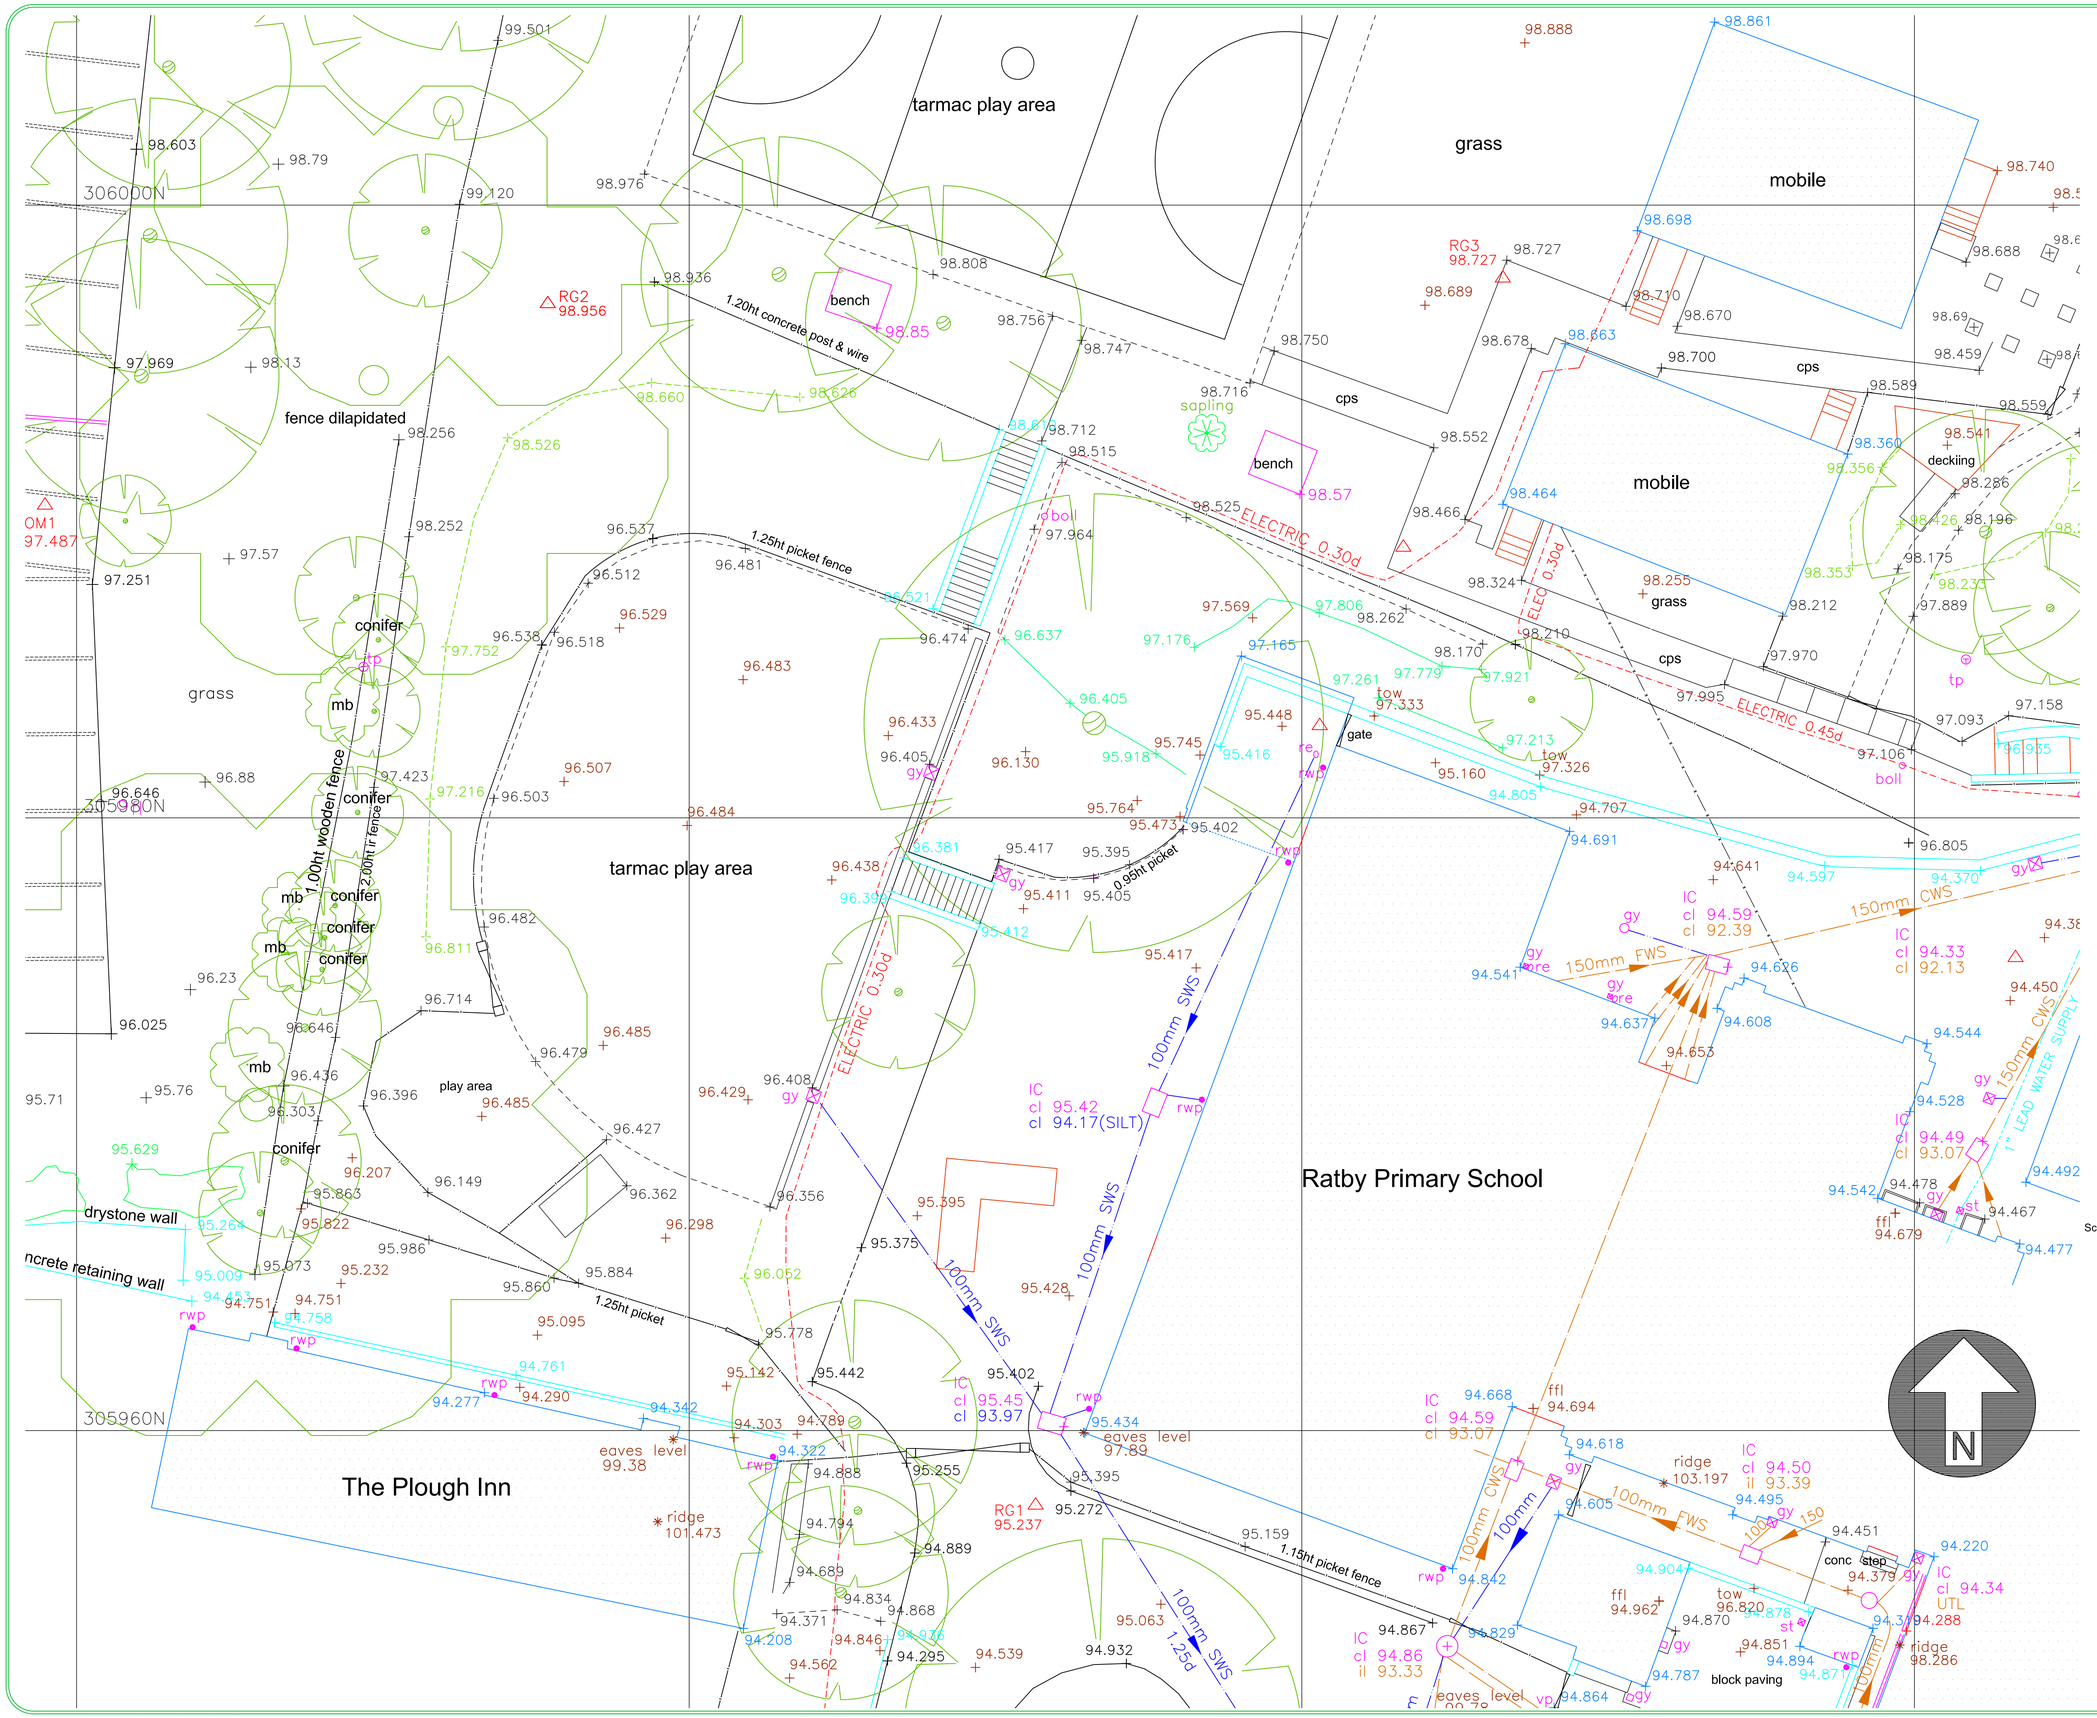

Services Survey Key

- HV ELECTRIC CABLES
- LV ELECTRIC CABLES
- TELEPHONE
- CABLE TV
- GAS MAINS
- WATER MAINS
- UNIDENTIFIED
- FOUL WATER SEWERS (FWS)
- STORM WATER SEWERS (SWS)
- ABANDONED SERVICE
- OVERHEAD SERVICE
- OTHER SERVICES
- END OF TRACE (EOT)

av air valve	gs gas syphon	rwp rain water pipe
bd back drop	gv gas valve	sc stop cock
bk brick	ic inspection chamber	sv stop valve
BT British Telecom IC	il invert level	tp telegraph pole
cab cabinet	lh lamp hole	tv cable tv ic
cl cover level	lp lamp post	utl unable to lift
dp down pipe	Merc Mercury IC	uts unable to survey
ejb electricity junction box	mkr marker	vp vent pipe
eor end of rodding	nl not located	wl water level
eot end of trace	o/f overflow	wm water meter
ep electricity pole	prv pressure reducing valve	wo washout
fl flood light	re rodding eye	
ffl finished floor level	rs road sign	
fh fire hydrant	rts rodded to stop	

Topographic Legend

- Building (footprint)
- Building canopy (overhead) /foundations/ruins
- Kerb / hard surface (levels at channel)
- Verge/ change of surface / ditch
- Bank
- Fence — cb Closed board, cp Conc. panel, hr Hand rail; bw Barbed wire, pc Post & chain, pr Post & rail, sec Security Fence; ob Open board, cbf Chain link, pw Post & wire, ir Iron railings
- Armco Safety barrier
- Overhead cable
- Gate
- Tree
- Hedge
- Bench Mark
- level
- foliage/tree canopy
- BT IC, TV IC
- Borehole

bol	Bollard	Mic	Mercury Telecom IC
bin	Litter bin	rnp	Road Name plate
bs	Bus stop	pm	Parking meter
BT	British Telecom IC	po	Post
cab	Cabinet	re	Rodding eye
cps	Concrete Paving Slabs	rs	Road sign (electrical)
tv	Cable Television cover	rwp	Rain water pipe
dl	Data Logger	sp	Sign Post
dp	Down Pipe	st	Stop tap
ejb	electric junction box	sv	Stop valve
ep	Elec. pole	stay	Cable stay
fl	Floodlight	tcb	Telephone call box
fm	Flow Meter	tl	Traffic light
fp	Flagpole	tp	Telegraph pole
gp	Gate post	vp	Vent pipe
gy	Gully	wm	Water meter
gv	Gas valve	wo	Water outlet
fh	Hydrant	utl	Unable to Lift
ht	Height	uts	Unable to Survey
IC	Inspection Cover		
jb	Junction box	Level prefix descriptions	
ko	Kerb outlet	ah	Arch level
lb	Letter box	bl	Bed level
lp	Lamp post	cl	Cover level
mkr	Utility marker	el	Eaves level
mp	Mile post	ffl	Finished Floor level
		il	Invert level
Drainage abbreviations		pl	Parapet level
bd	Back drop	rl	Roof/Ridge level
lh	Lamp hole	sfl	Soffit level
re	Rodding eye	tow	Top of wall level
of	Overflow	twl	Top water level
ww	Wash water	wl	Water level

Please note surveyed boundaries may not represent the extent of legal ownership of the land.

Grid Orientation:	Coords related to OS Grid using observations from OS Commercial RTK Network correction service. No scale factor applied.
Level Datum:	OS values using GPS RTK Commercial Network Service (OSTN02 transformation).

Scale 1:100 — 0 1 2 3 4 5 6 7 8 9 10m

INVESTOR IN PEOPLE

Leicestershire County Council

CLIENT: CHILDRENS & YOUNG PEOPLES SERVICE

PROJECT: RATBY PRIMARY SCHOOL
RATBY
NEW 2 CLASSROOM BLOCK
TOPOGRAPHICAL SURVEY

scale	drawn	checked	
1:100	JPP		A1
job no.	date	drawing no.	rev.
814997	6 April 2011	P03	

COUNTY HALL • GLENFIELD • LEICESTER • LE3 8RE
property@leics.gov.uk • Tel (0116) 3056811 • Fax 3056722

Plot File Name: 014532Architectural.dwg Layout Name: P03
By: jprosser at: 10:18 am on: 18 April 2011