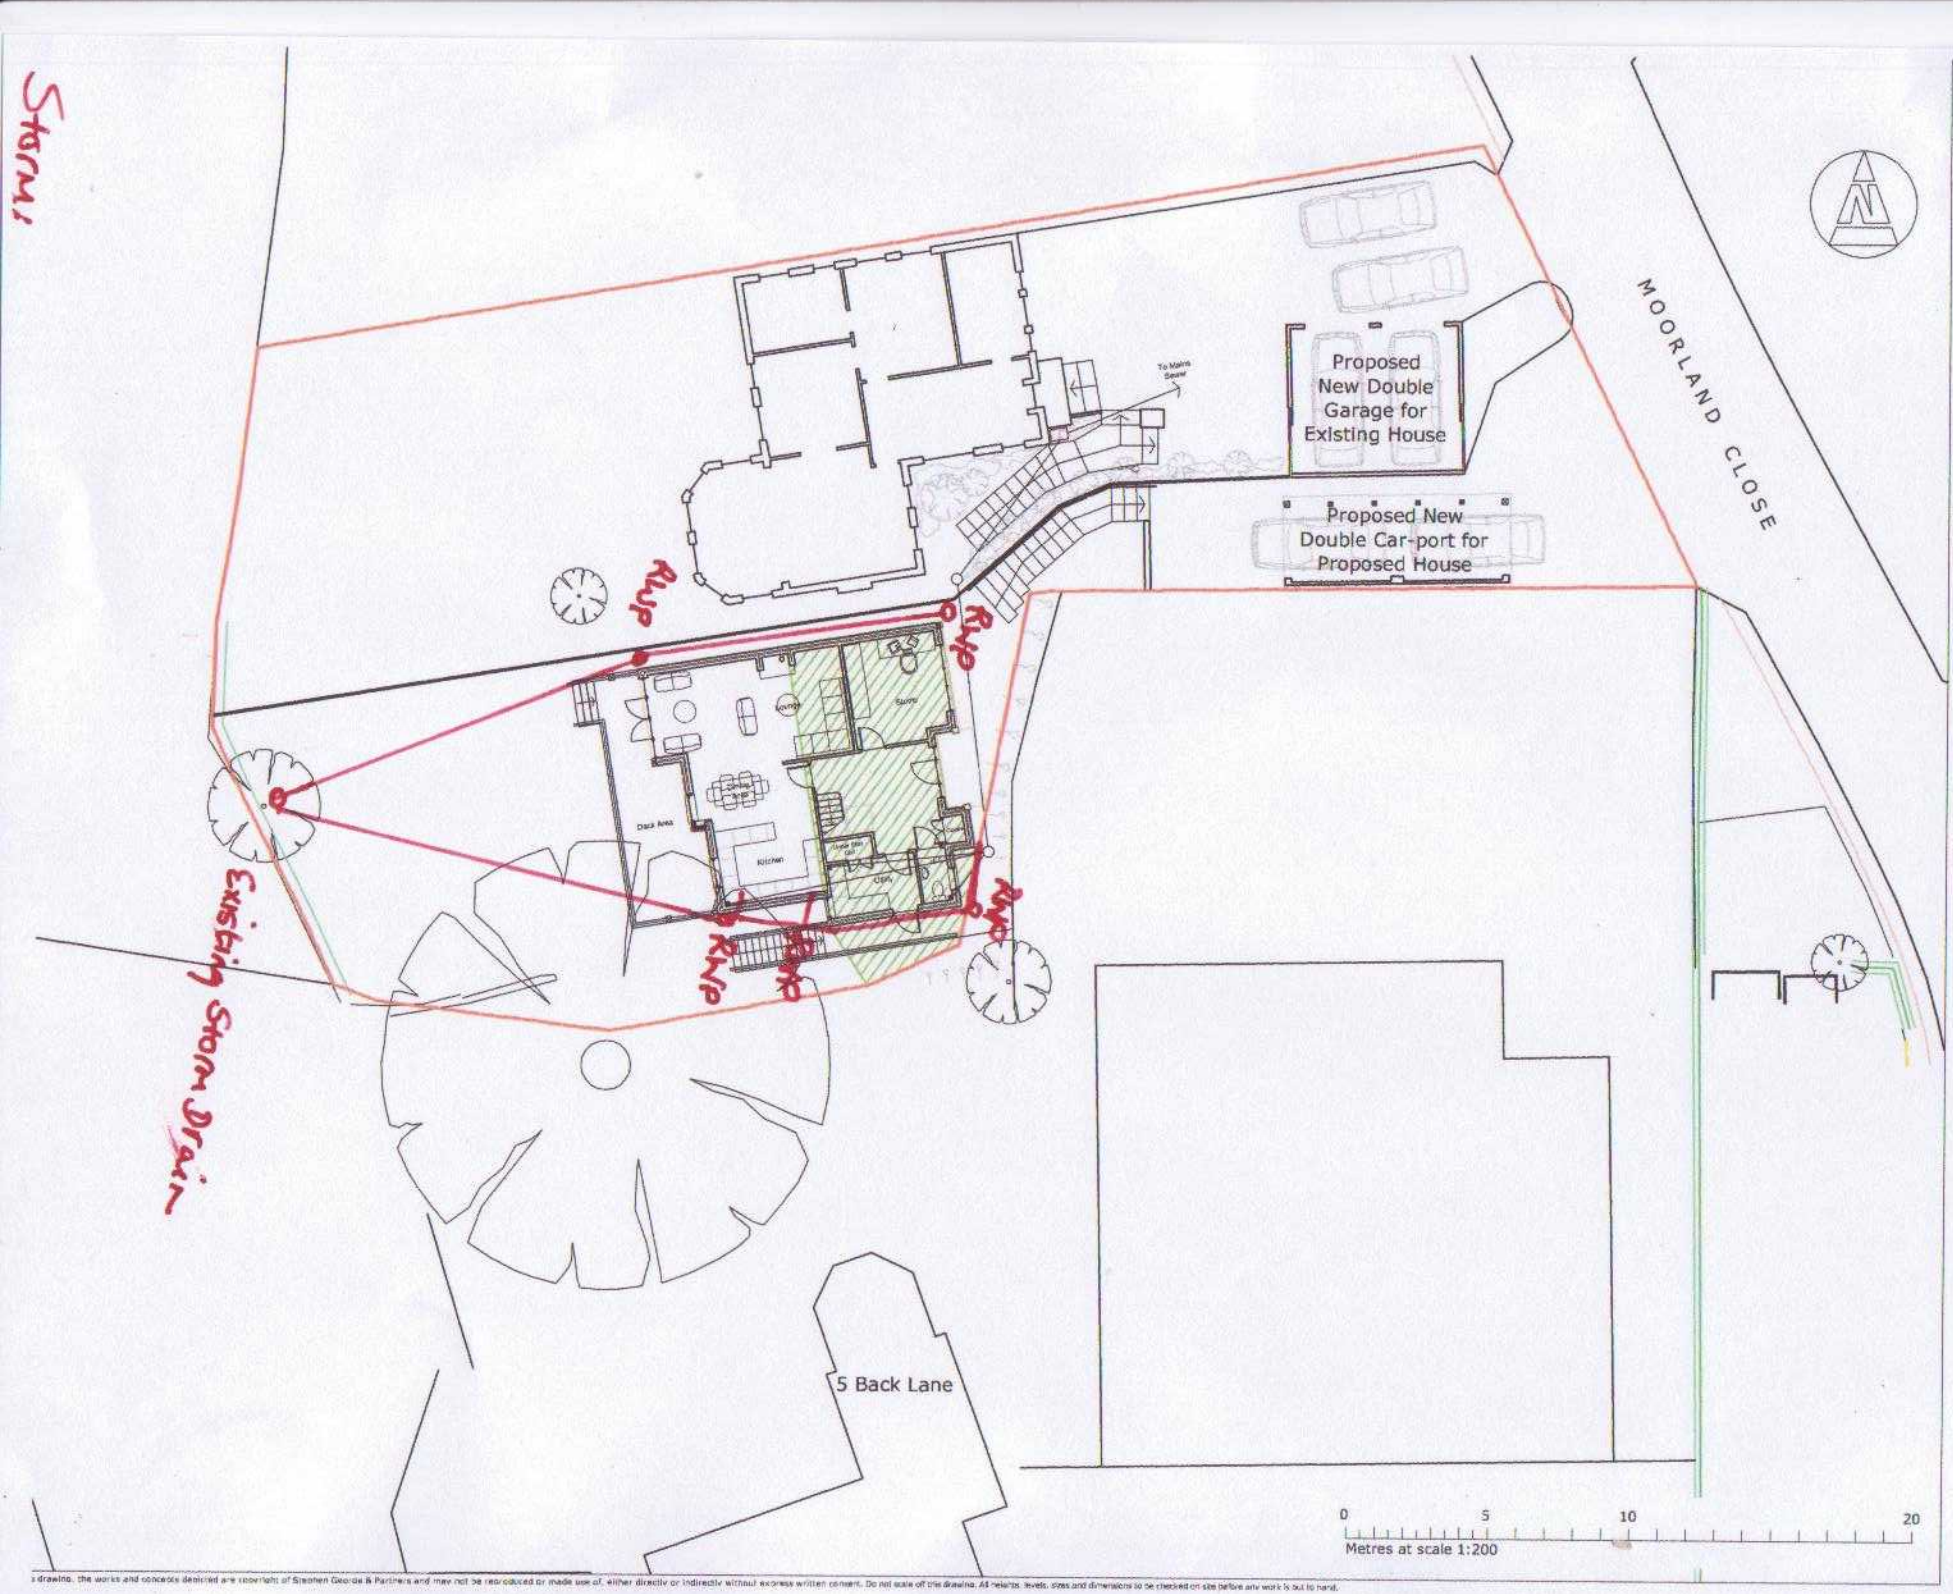


B - 10.08.2010 - CA - Orientation o
ground floor w.c. amended, re
line boundary amended.

Architects | Masterplanners

STEPHEN GEORGE
& PARTNERS LLP

170 London Road
Leicester LE2 1ND

t: 0116 2470557 f: 0116 2541095
www.stephengeorge.co.uk

1 Moorland Close
Market Bosworth

Site Plan as Proposed

Drawing status:	Planning
Cad reference:	8530-001 P002
Drawn:	CA
Team:	CD
Date:	June 2010
Scale:	1:200@ A3

Project no:	Dwg no:	Re
8530-001	P004	B

drawing, the works and concepts depicted are copyright of Stephen George & Partners and may not be reproduced or made use of, either directly or indirectly without express written consent. Do not scale off this drawing. All reports, levels, sizes and dimensions to be checked on site before any work is out to hand.