
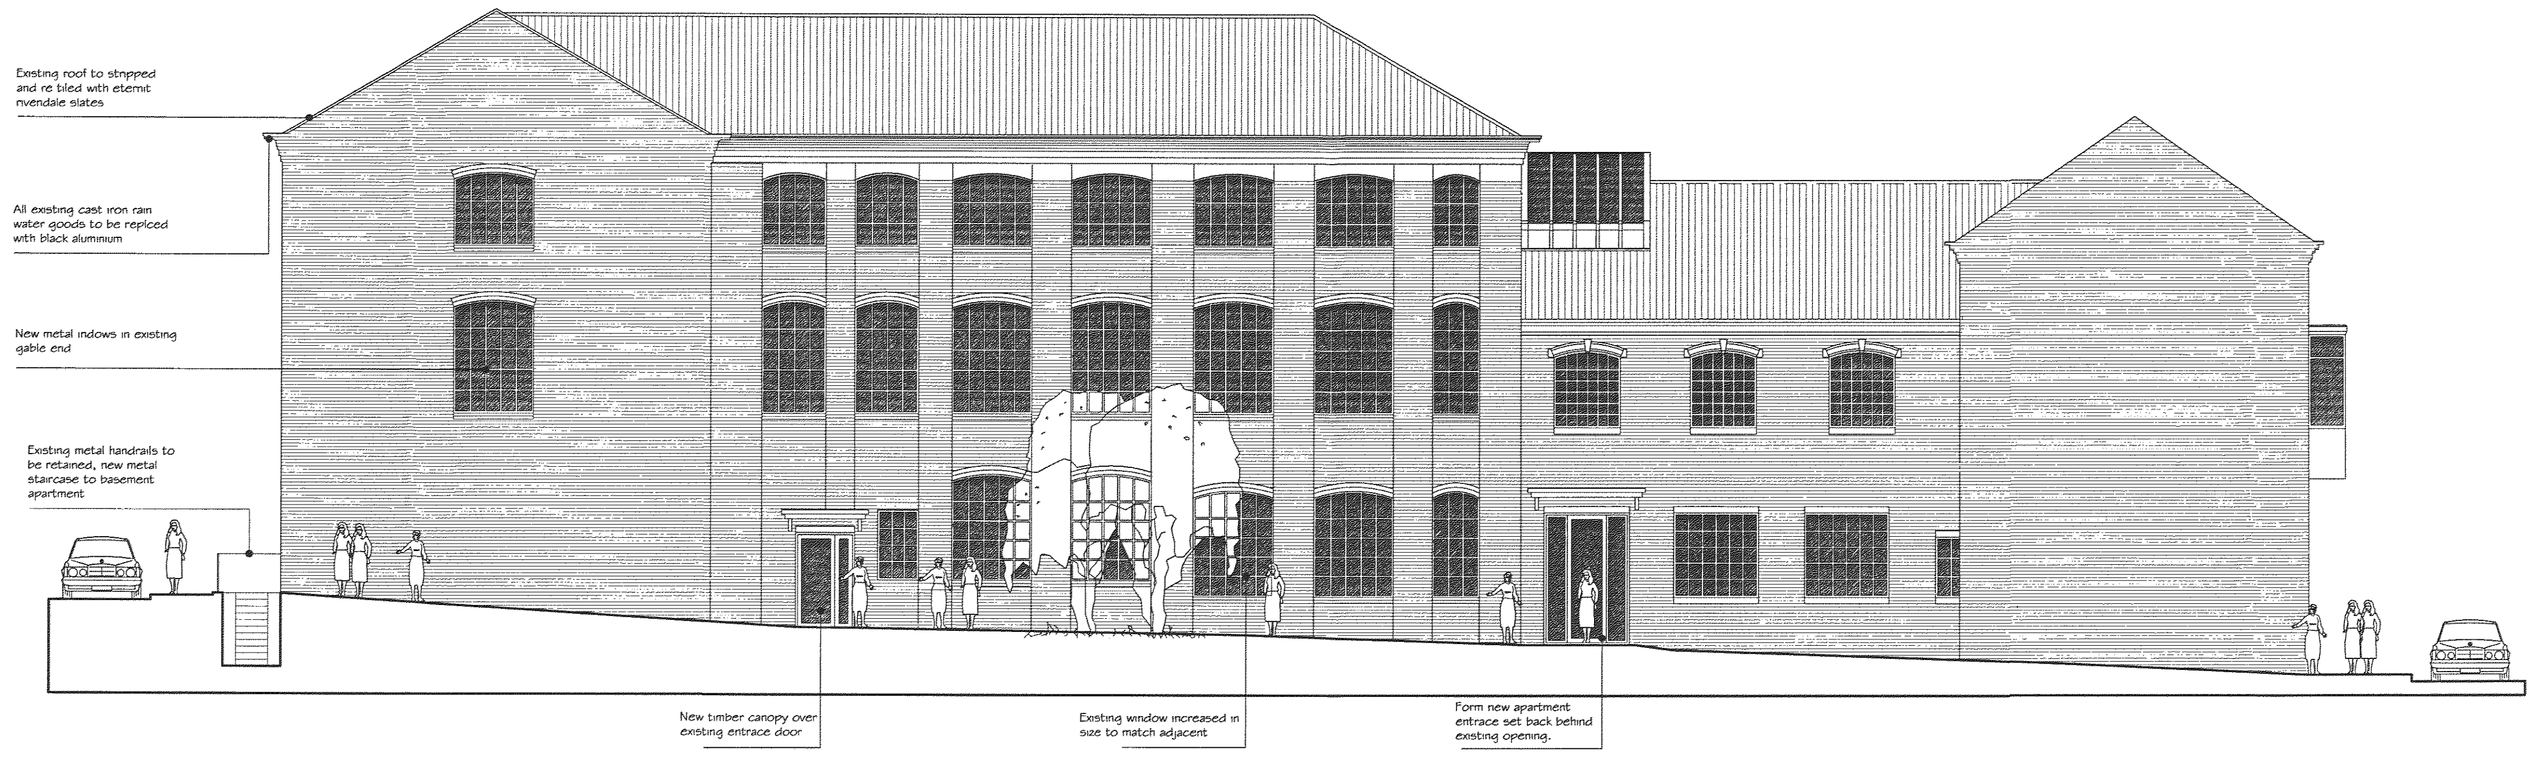


Court Yard Elevation

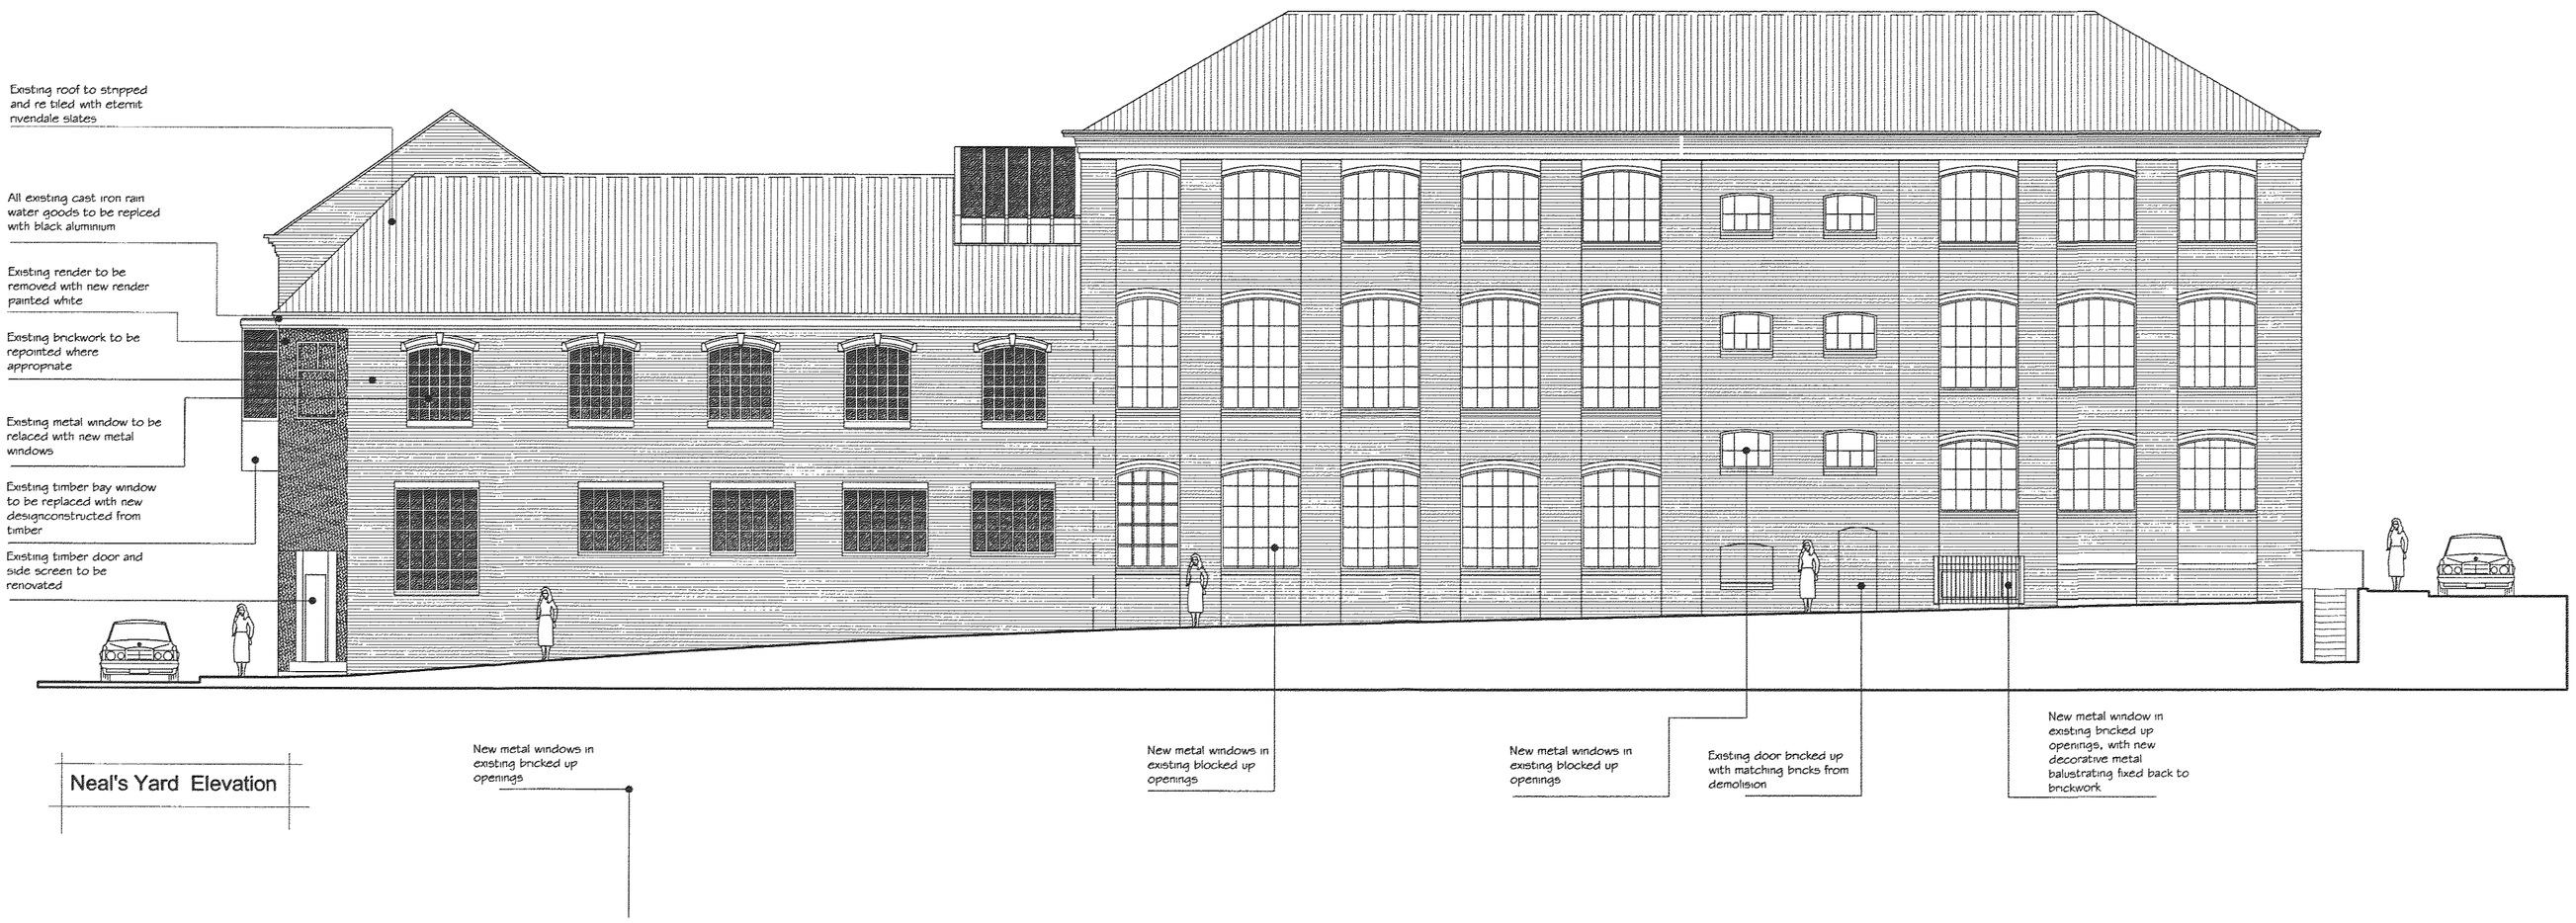

Neal's Yard Elevation

notes

This drawing is the copyright of the Architects and may not be reproduced or used except by written permission.

Dimensions must not be scaled from this drawing. The Contractor to check and verify all building and site dimensions before work is in hand.

The Contractor is to check and verify with all the Statutory Autho and the Employer the location and condition of any under ground overhead services or confirm that none exists prior to work commencing on site.

The Contractor shall comply with enactments regulations and wor rules relating to safety health and welfare of work people.

DEVELOPMENT SERVICES
10 MAR 2008
RECEIVED

HSSP
ARCHITECTS
HSSP Architects Limited
44 Asfordby Road Melton Mowbray
Leicestershire LE13 OHR
Telephone 01664 563288 Facsimile 01664 503360
E-Mail Info@HSSPArchitects.co.uk Web www.HSSPArchitects.co.uk

project
Proposed development
Upper Bond Street
Hinckley
Silvermile Worldwide Ltd

title
Elevations

date Jan 08
scale 1:100
drawn checked
dwg no 5921B-06B