



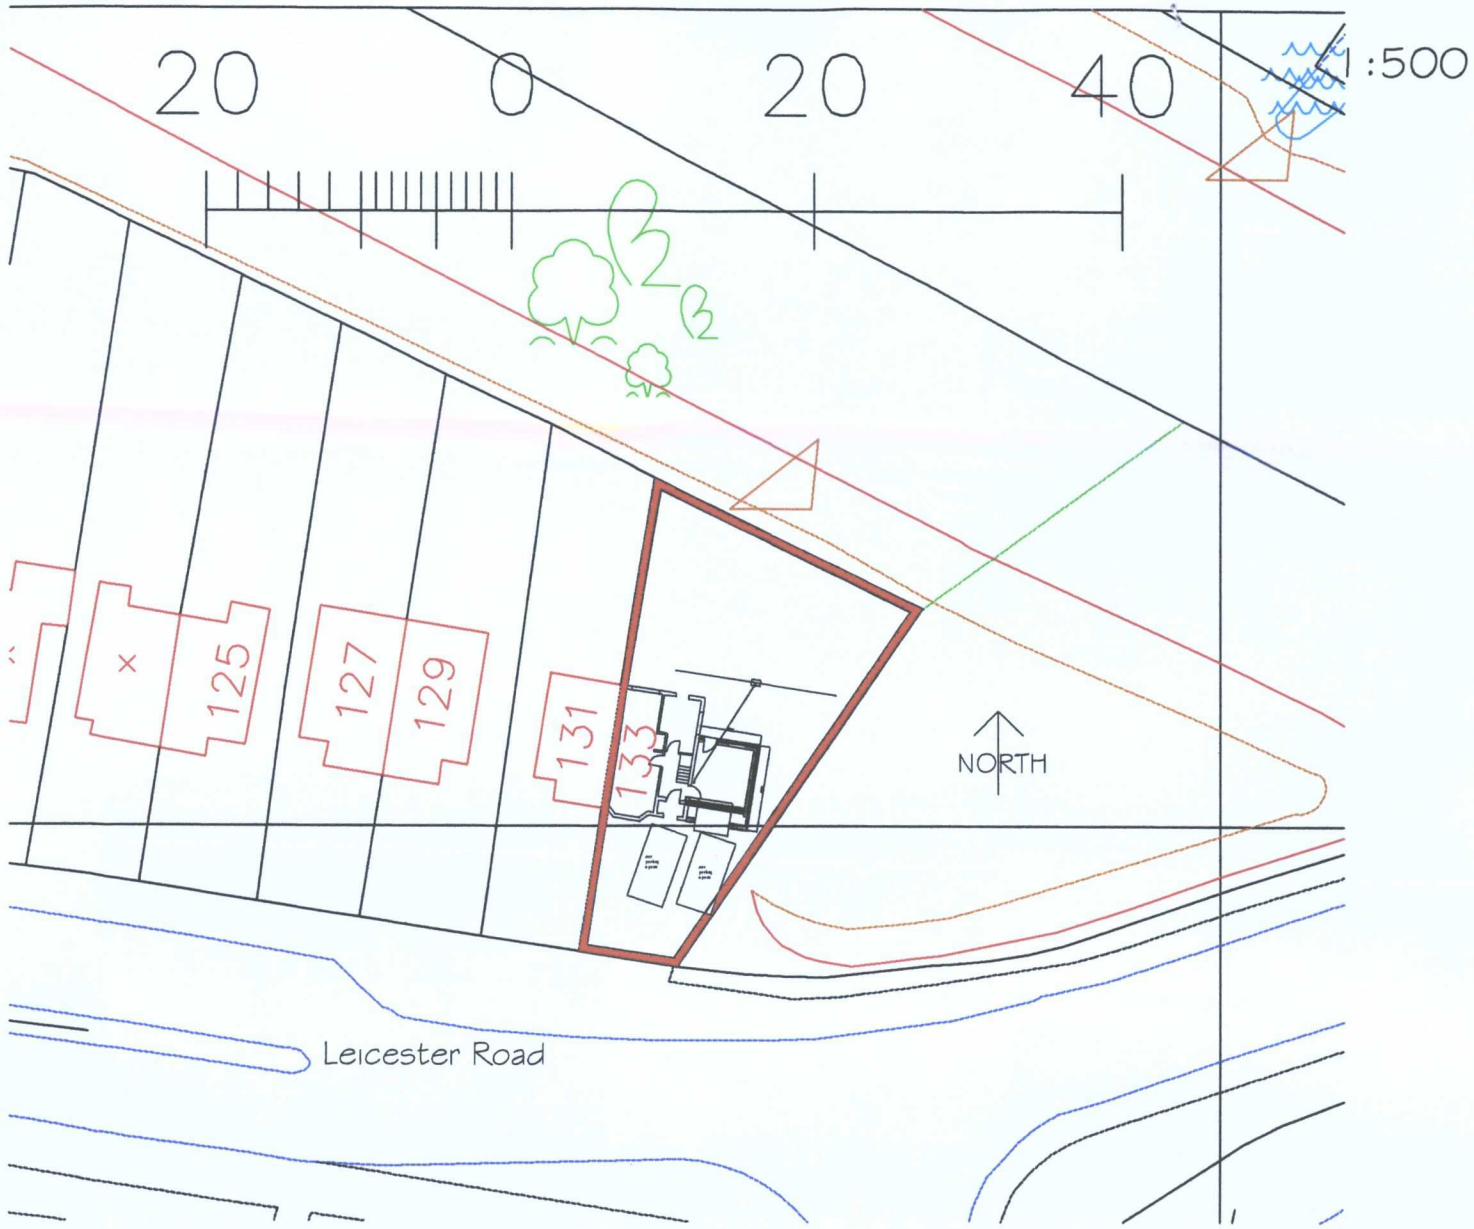

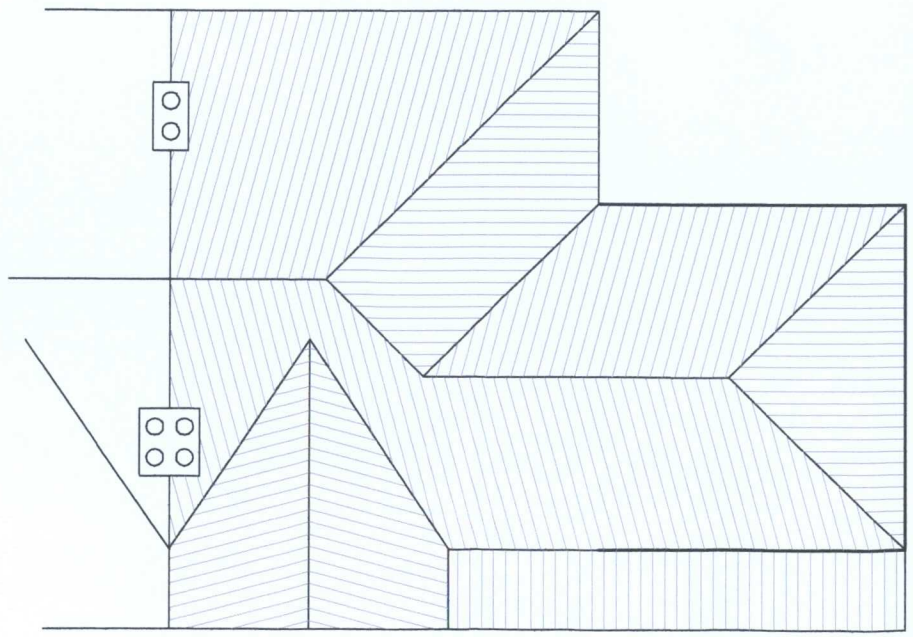

PROPOSED ROOF PLAN

DEVELOPMENT SERVICES
20 APR 2010
RECEIVED

PP-01041266

Proposed Extension at
133 Leicester Road
Groby
Leicestershire
For Mr.R.Cook

Drawing Number	Scales
10/007/03/3	1:100
	March 2010