№3 PLAN OF PROPOSED GARAGES AT №8 FERNESS CLOSE

SCALE 1:50
1CM = 50CM

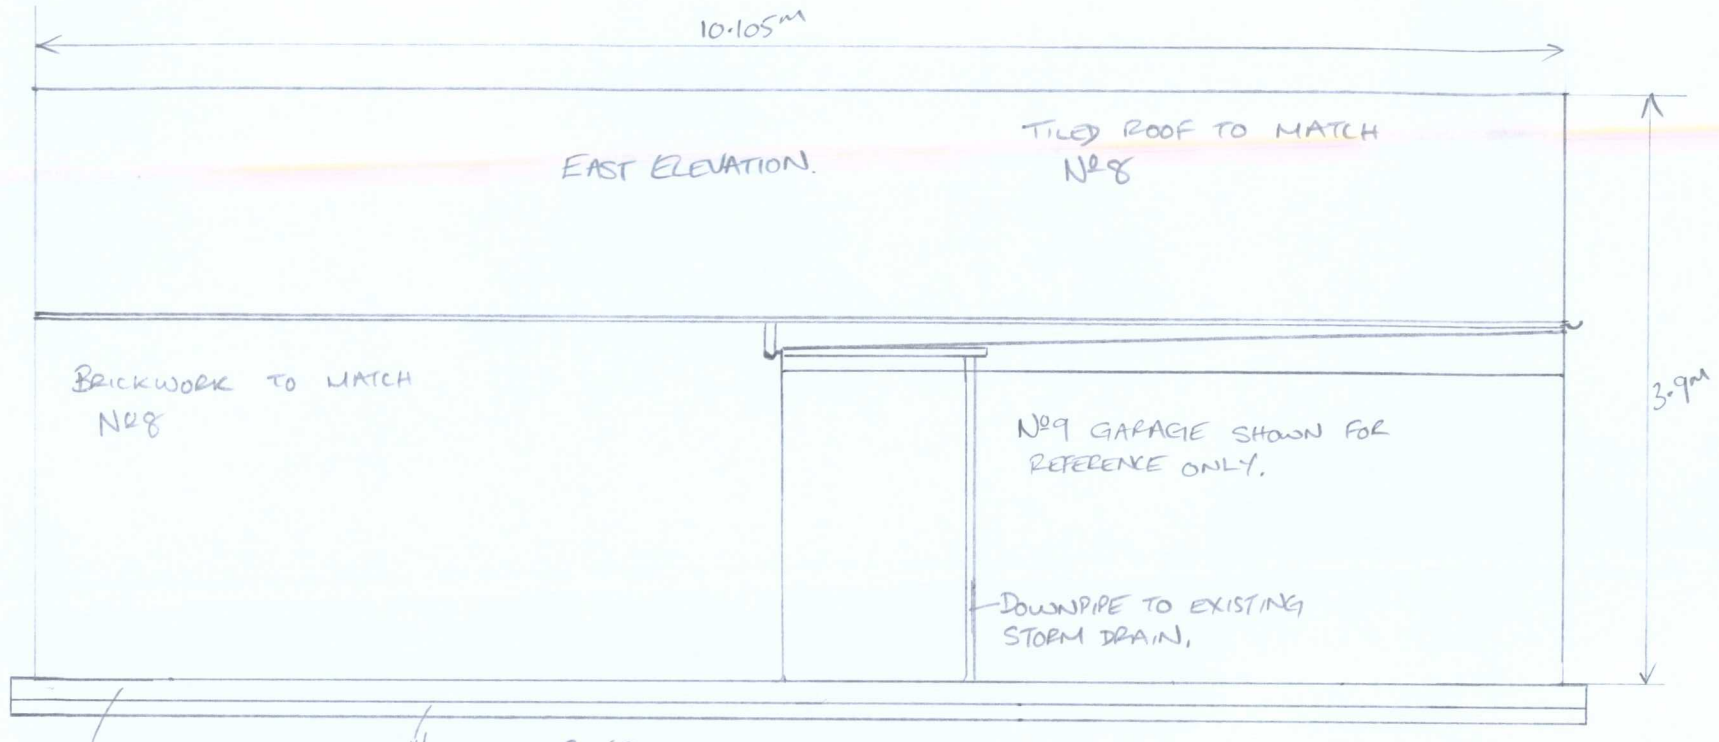

DEVELOPMENT SERVICES
29 APR 2010
RECEIVED

