No 3 PLAN OF PROPOSED GARAGES AT No 8 FERNESS CLOSE

PAGE 3 OF 3

FLOOR PLAN

SCALE 1:50
1cm = 50cm

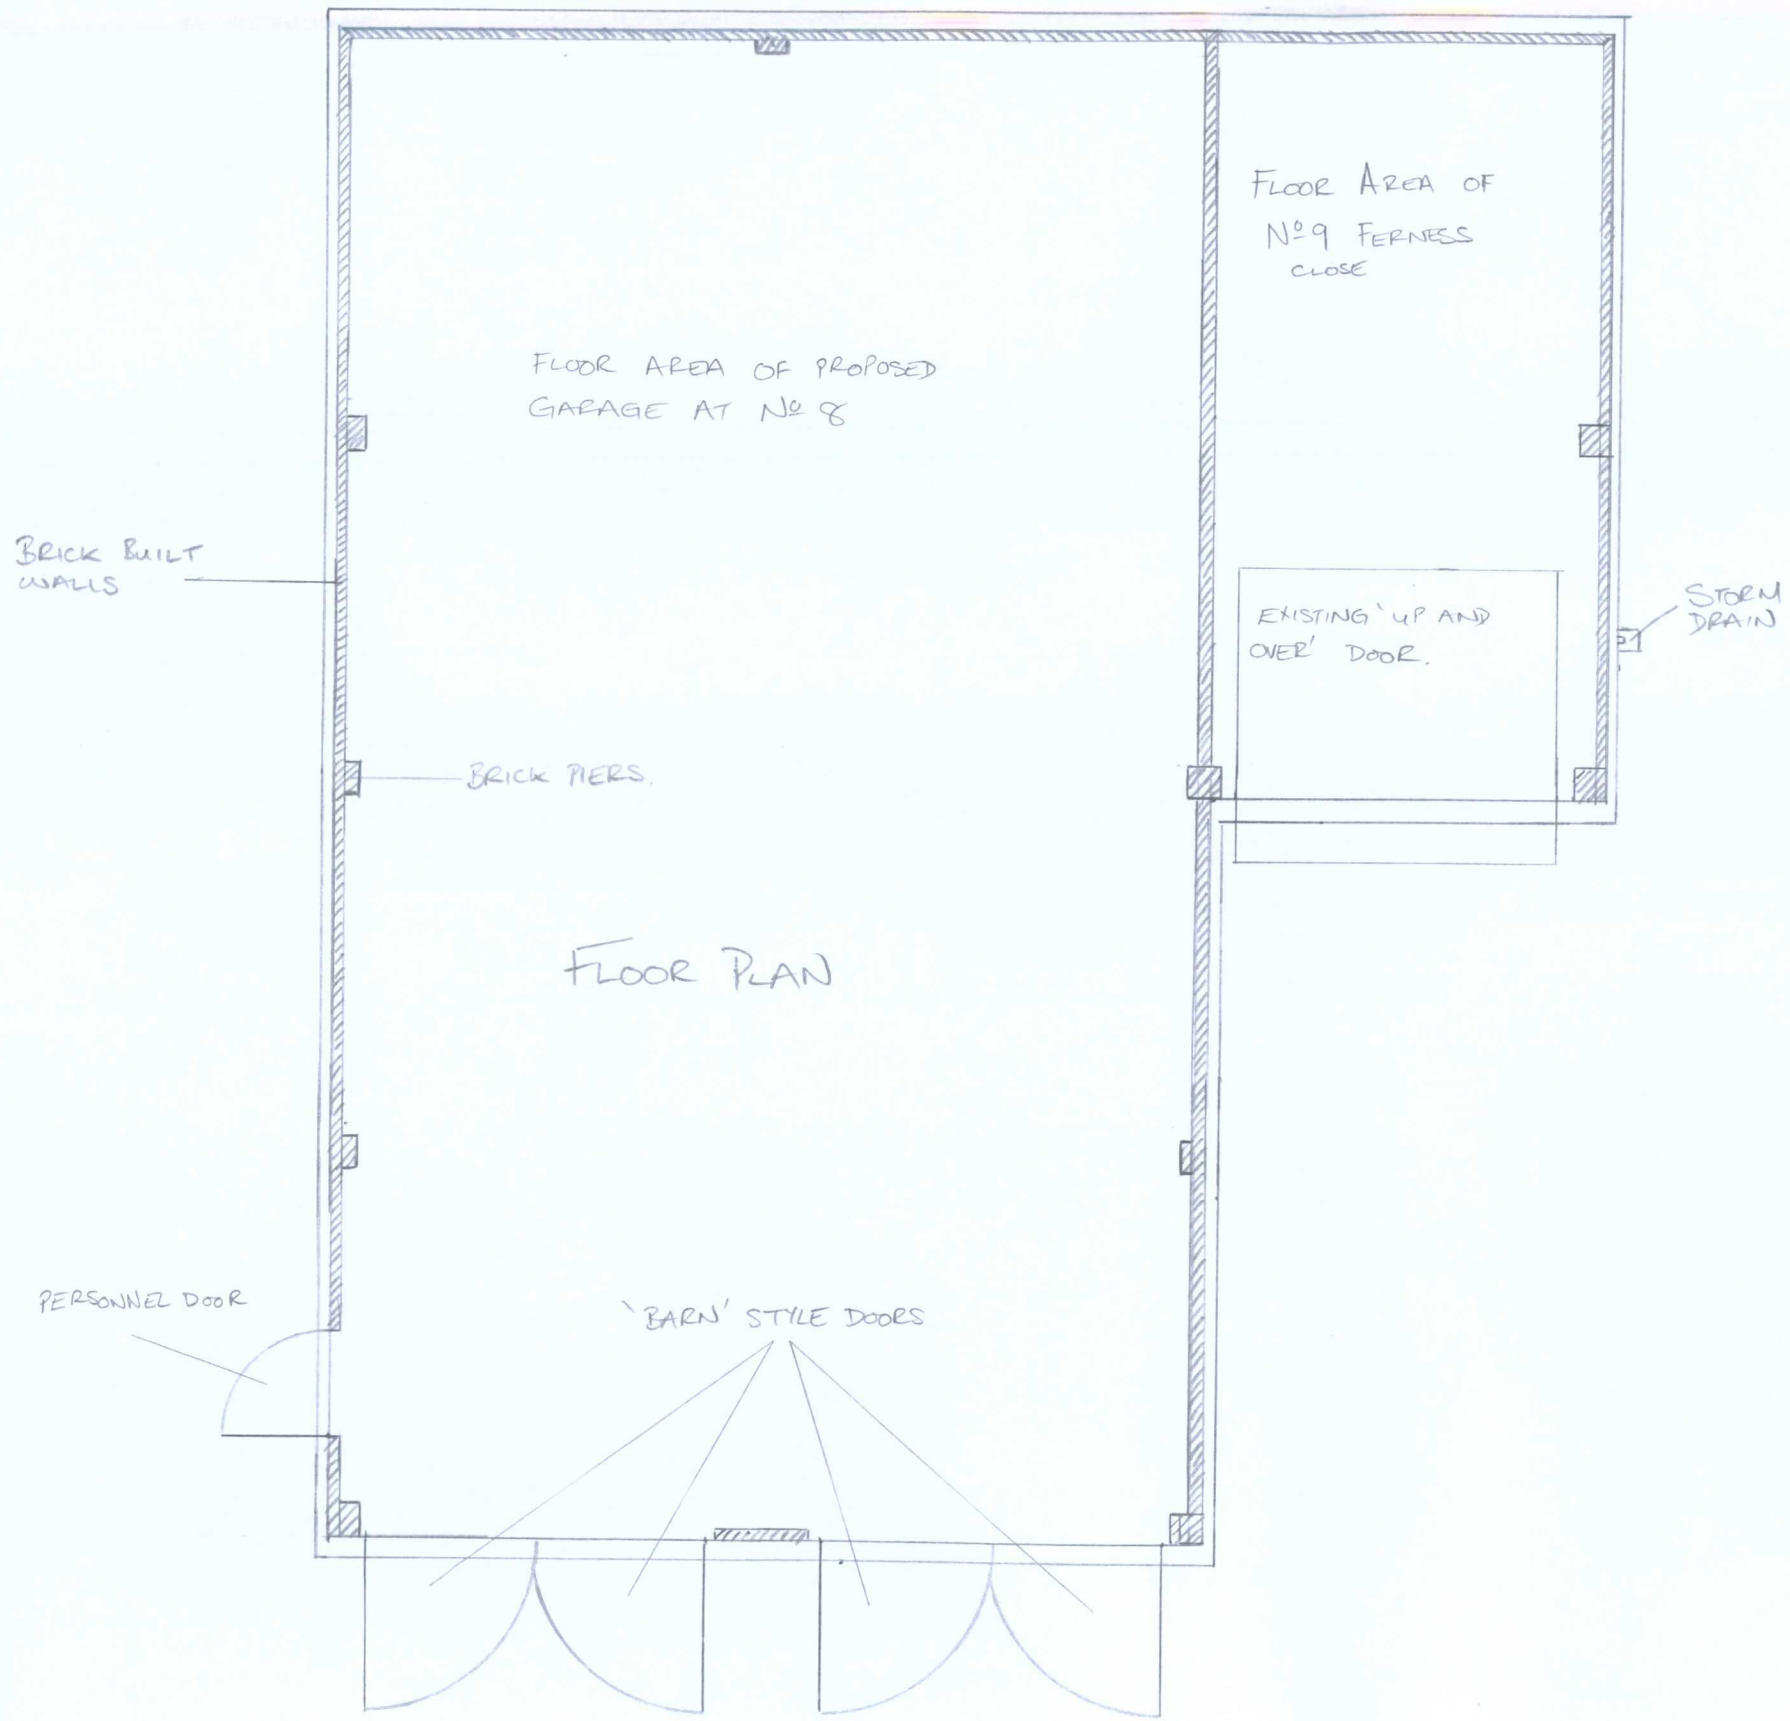

DEVELOPMENT SERVICES
7 APR 2010
RECEIVED