

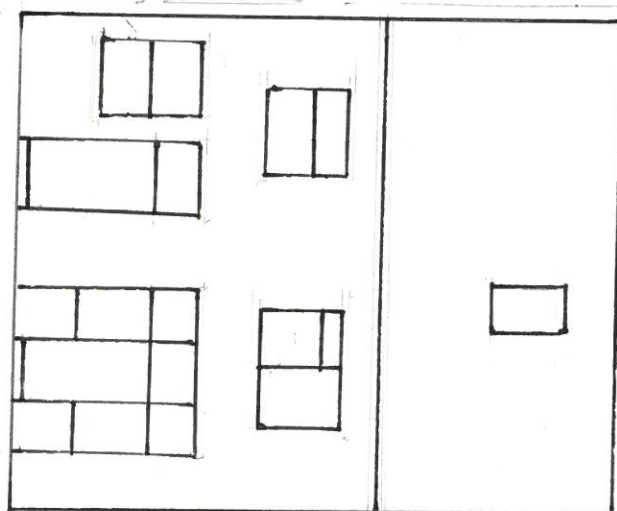


0 1 2 3 4 5cm
0 1 2 3 4 5m
SCALE 1:100

END VIEWS FOR ILLUSTRATION - SEE DRAWING 1

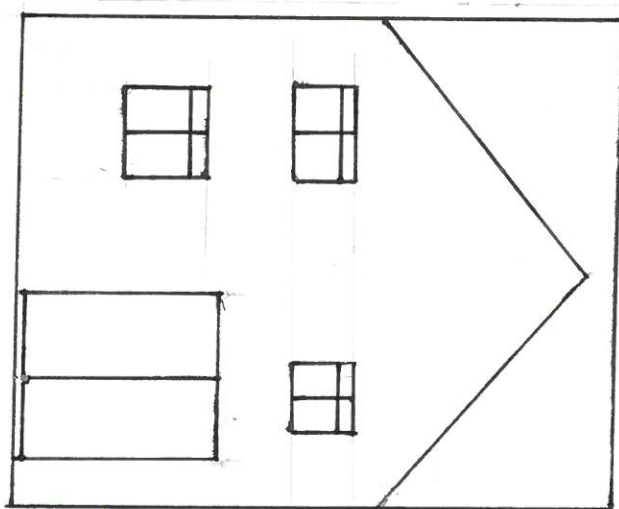

PROPOSED 'BIRDS EYE' BLOCK PLAN

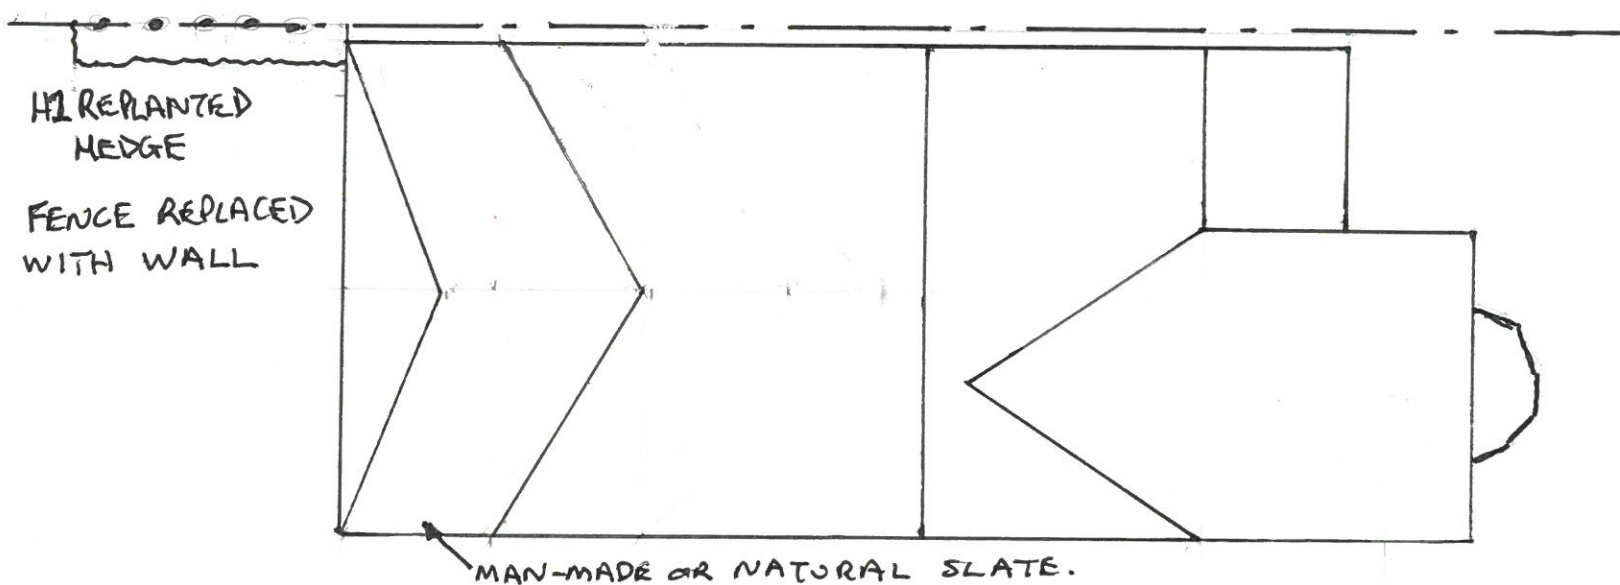

CURRENT 'BIRDS EYE' BLOCK PLAN

