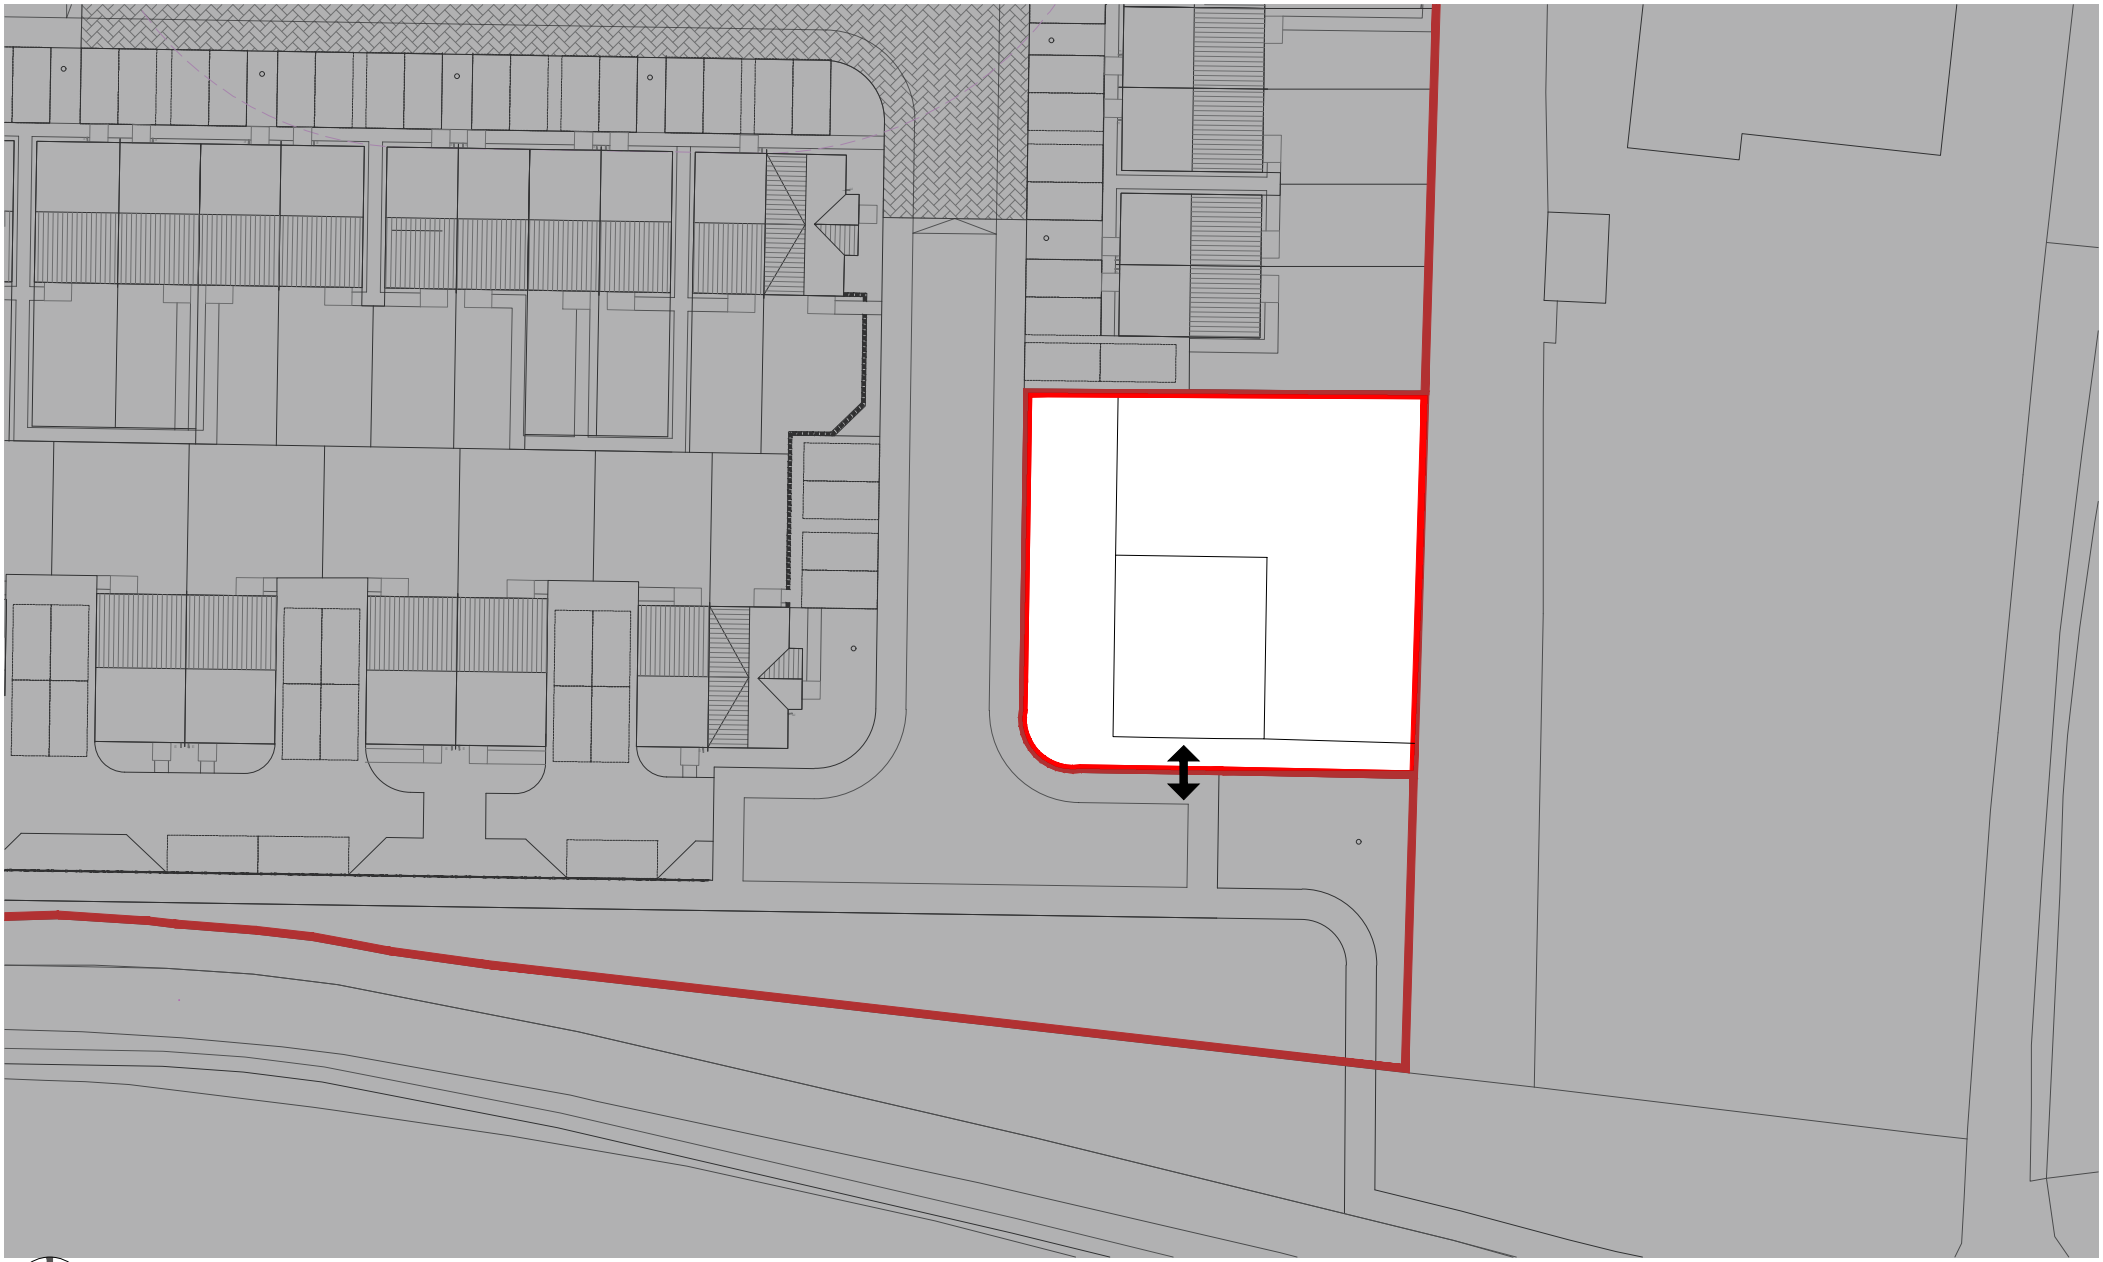

NORTH

SCALE BAR 1:500

0 10 20 30 40 50

Key

Community Centre submitted in outline, detail subject to Reserved Matters Approval

Intended Access
Proposed pedestrian access.

○ Preliminary ○ Design ○ Information ○ Comment ● Planning ○ Construction

Client:	Keepmoat Homes		
Project:	Wood Lane, Higham on the hill	Scale: 1:500	Sheet Size:@ A4
Title:	Site Plan	Date: Oct 2026	Rev: A
Job No:	KMA22P Drawing No: PL203	Drawn: AHZ	Checked: DM

T: 0121 439 1151
A: 1 Legge Lane, Birmingham, B1 3LD
E: admin@ophirarchitecture.com

Registered in England and Wales. Company No. 11534477
All written/scaled dimensions and floor areas are subject to verification by Contractor(s) on site.
This drawing and design are © Copyright of Ophir Architecture Ltd.
No reproduction or alteration is permitted without prior written consent