11/00102/FUL - KR
DCAMDPLN

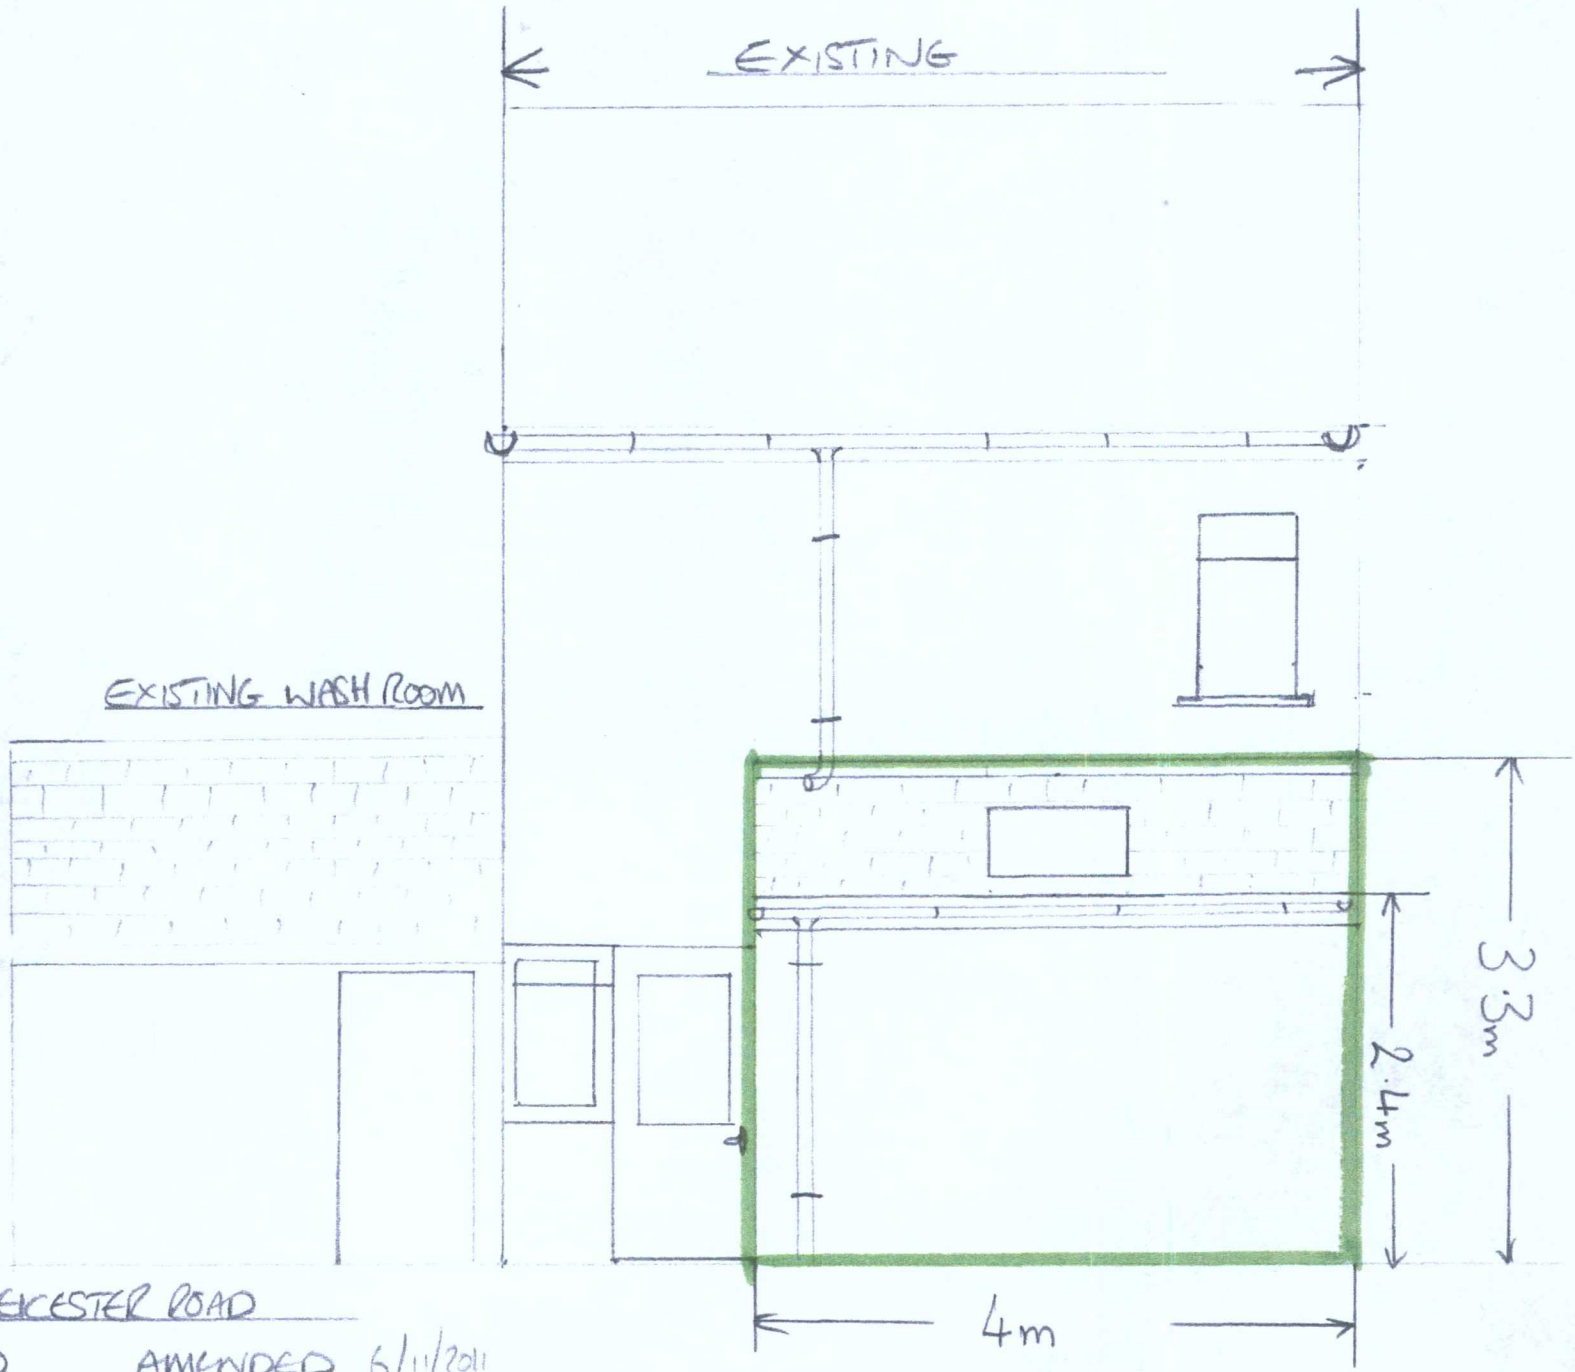

OSED EXTENSION TO 22 LEICESTER ROAD
CKLEY SCALE 1:50 AMENDED 6/11/2011

PROPOSED EXTENSION SIDE ELEVATION