11/00102/FUL · KR
DCAMOPLN

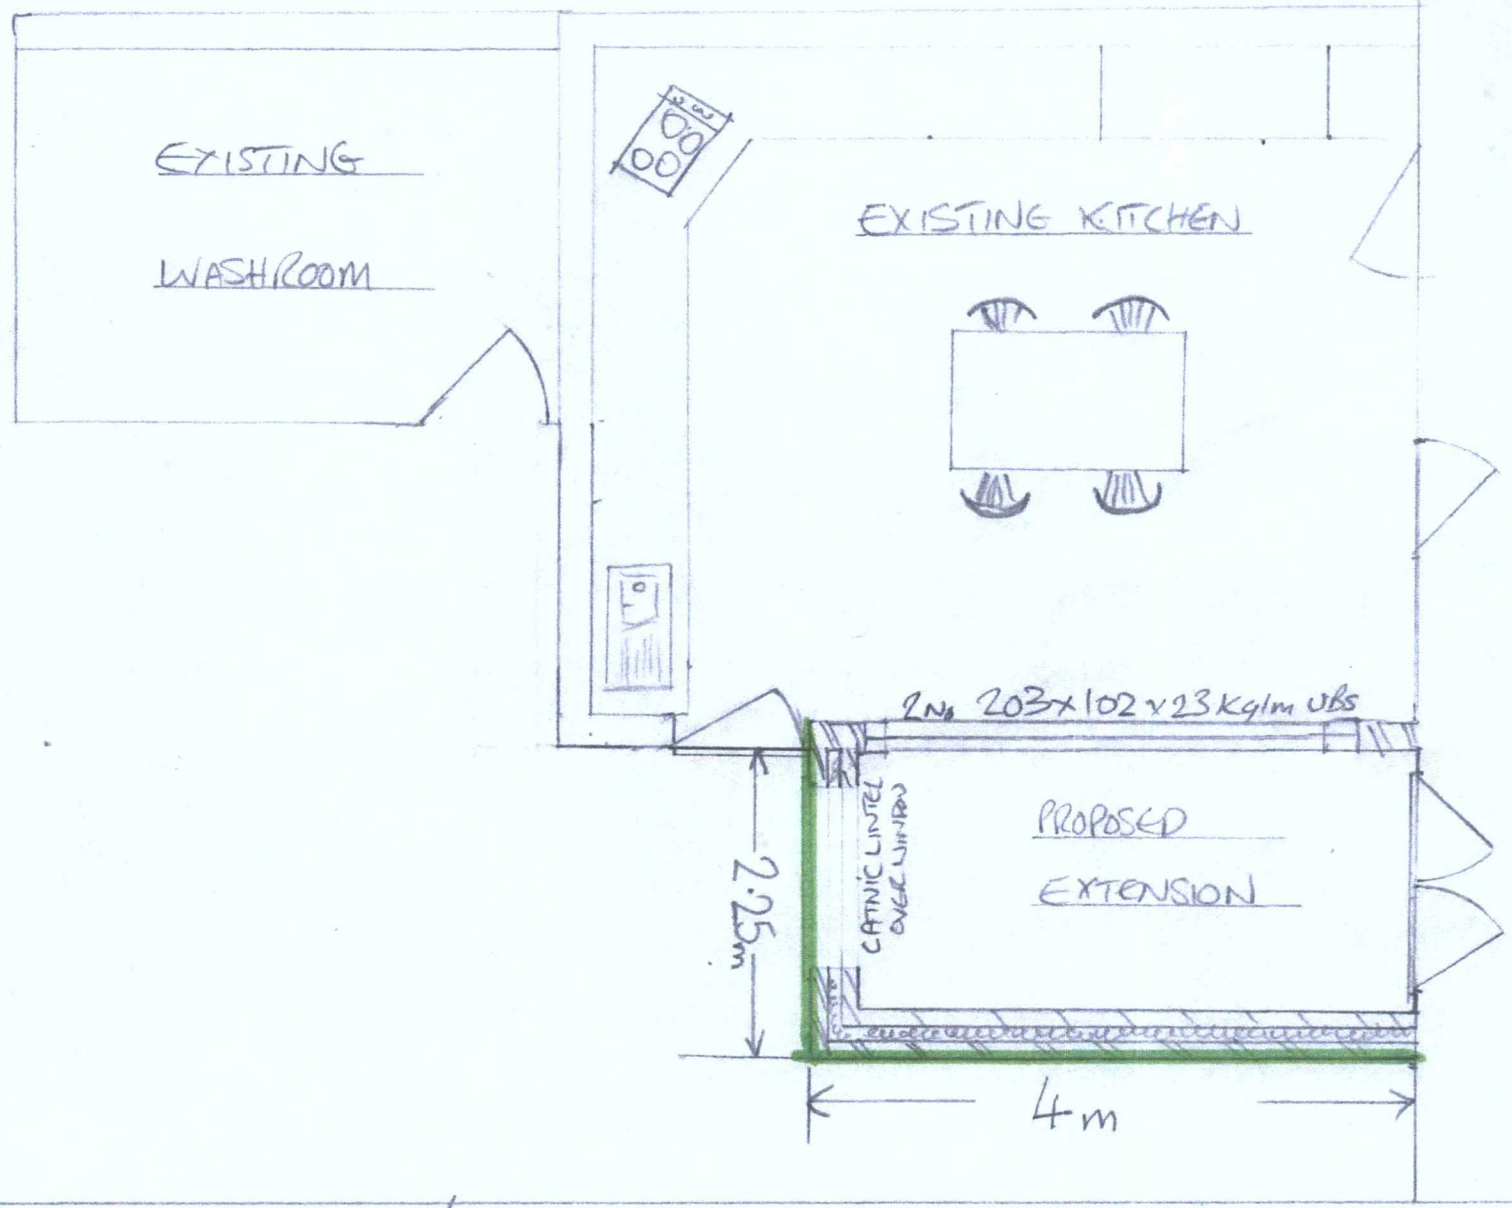

PROPOSED PLAN OF EXTENSION TO KITCHEN/
DINING AREA OF 22 LEICESTER ROAD HINCKLEY.
SCALE 1:50 AMENDED 6/11/2011