

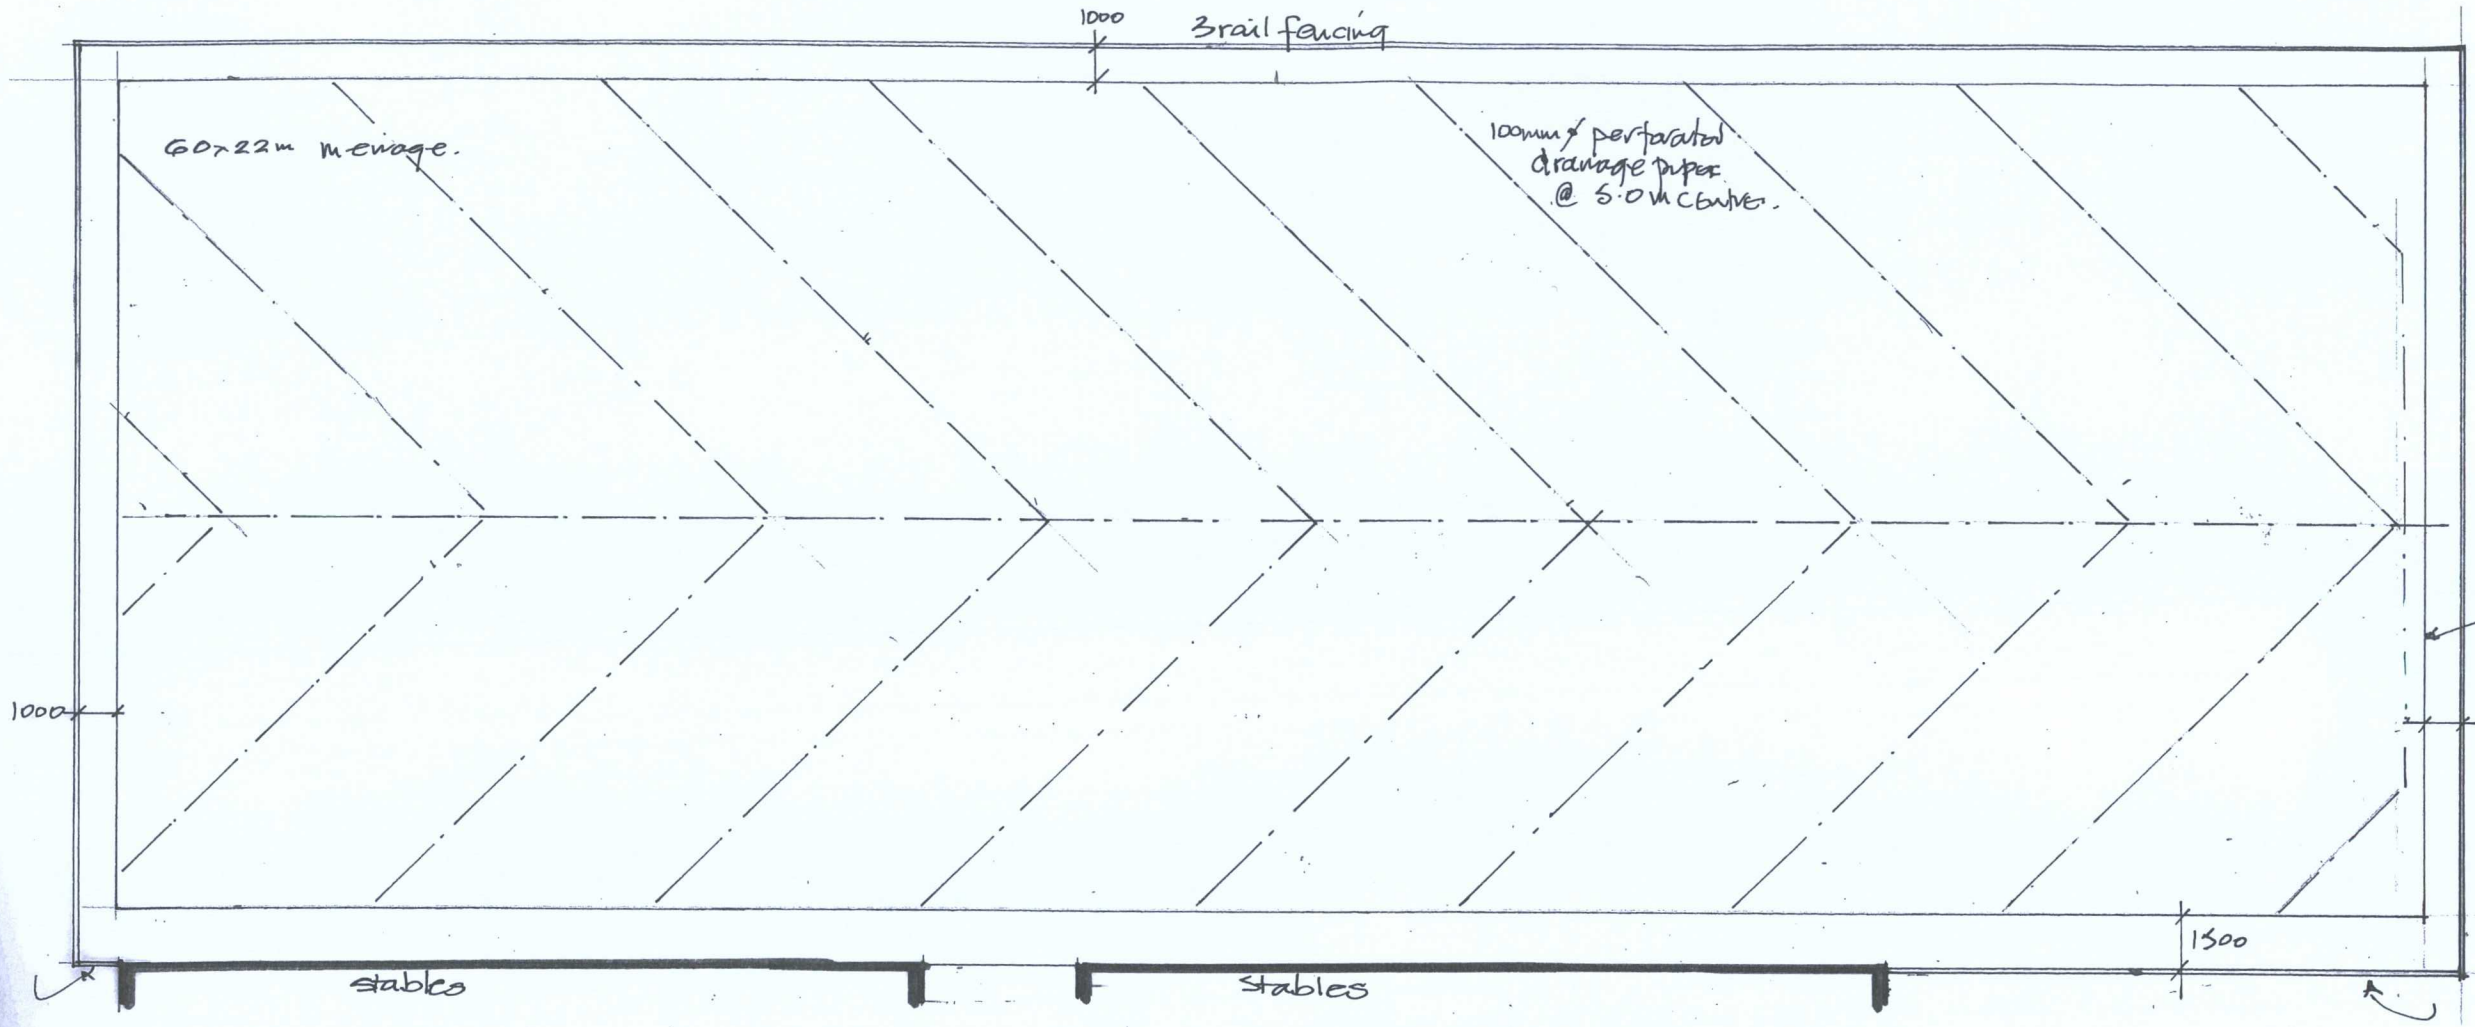


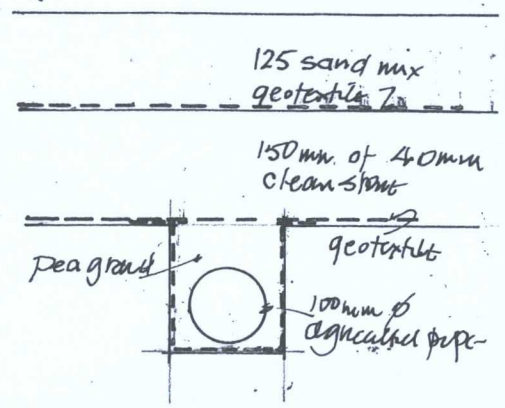

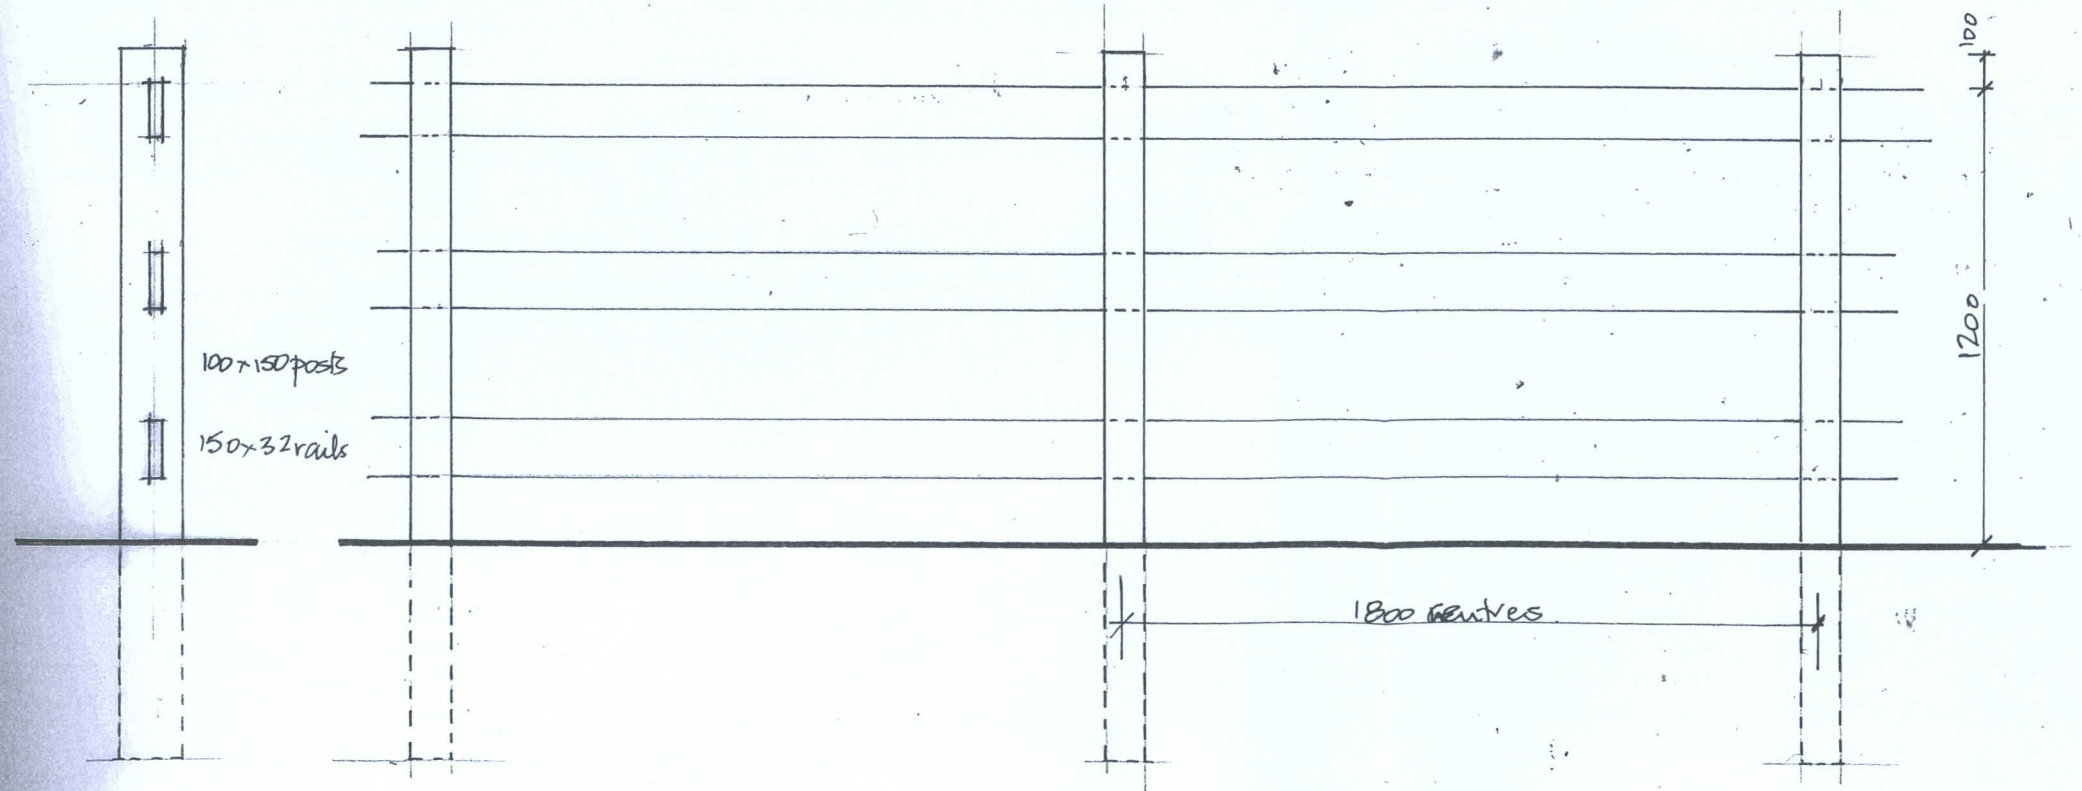

DEVELOPMENT SERVICES
27 AUG 2010
RECEIVED

Mr M Akiens
34 Fern Crescent Groby
Leicester LE6 0BE

Proposed Alterations and Extensions to 34 Fern crescent and grounds

Douglas Sutherland
2 North Street Rothley
Leicester LE7 7NN
0116 2376218 07966 509 629

Proposed fencing to menage

1:200 & 1:20 Dn Aug 2010
Drawing No 2017/12

A3 sheet.