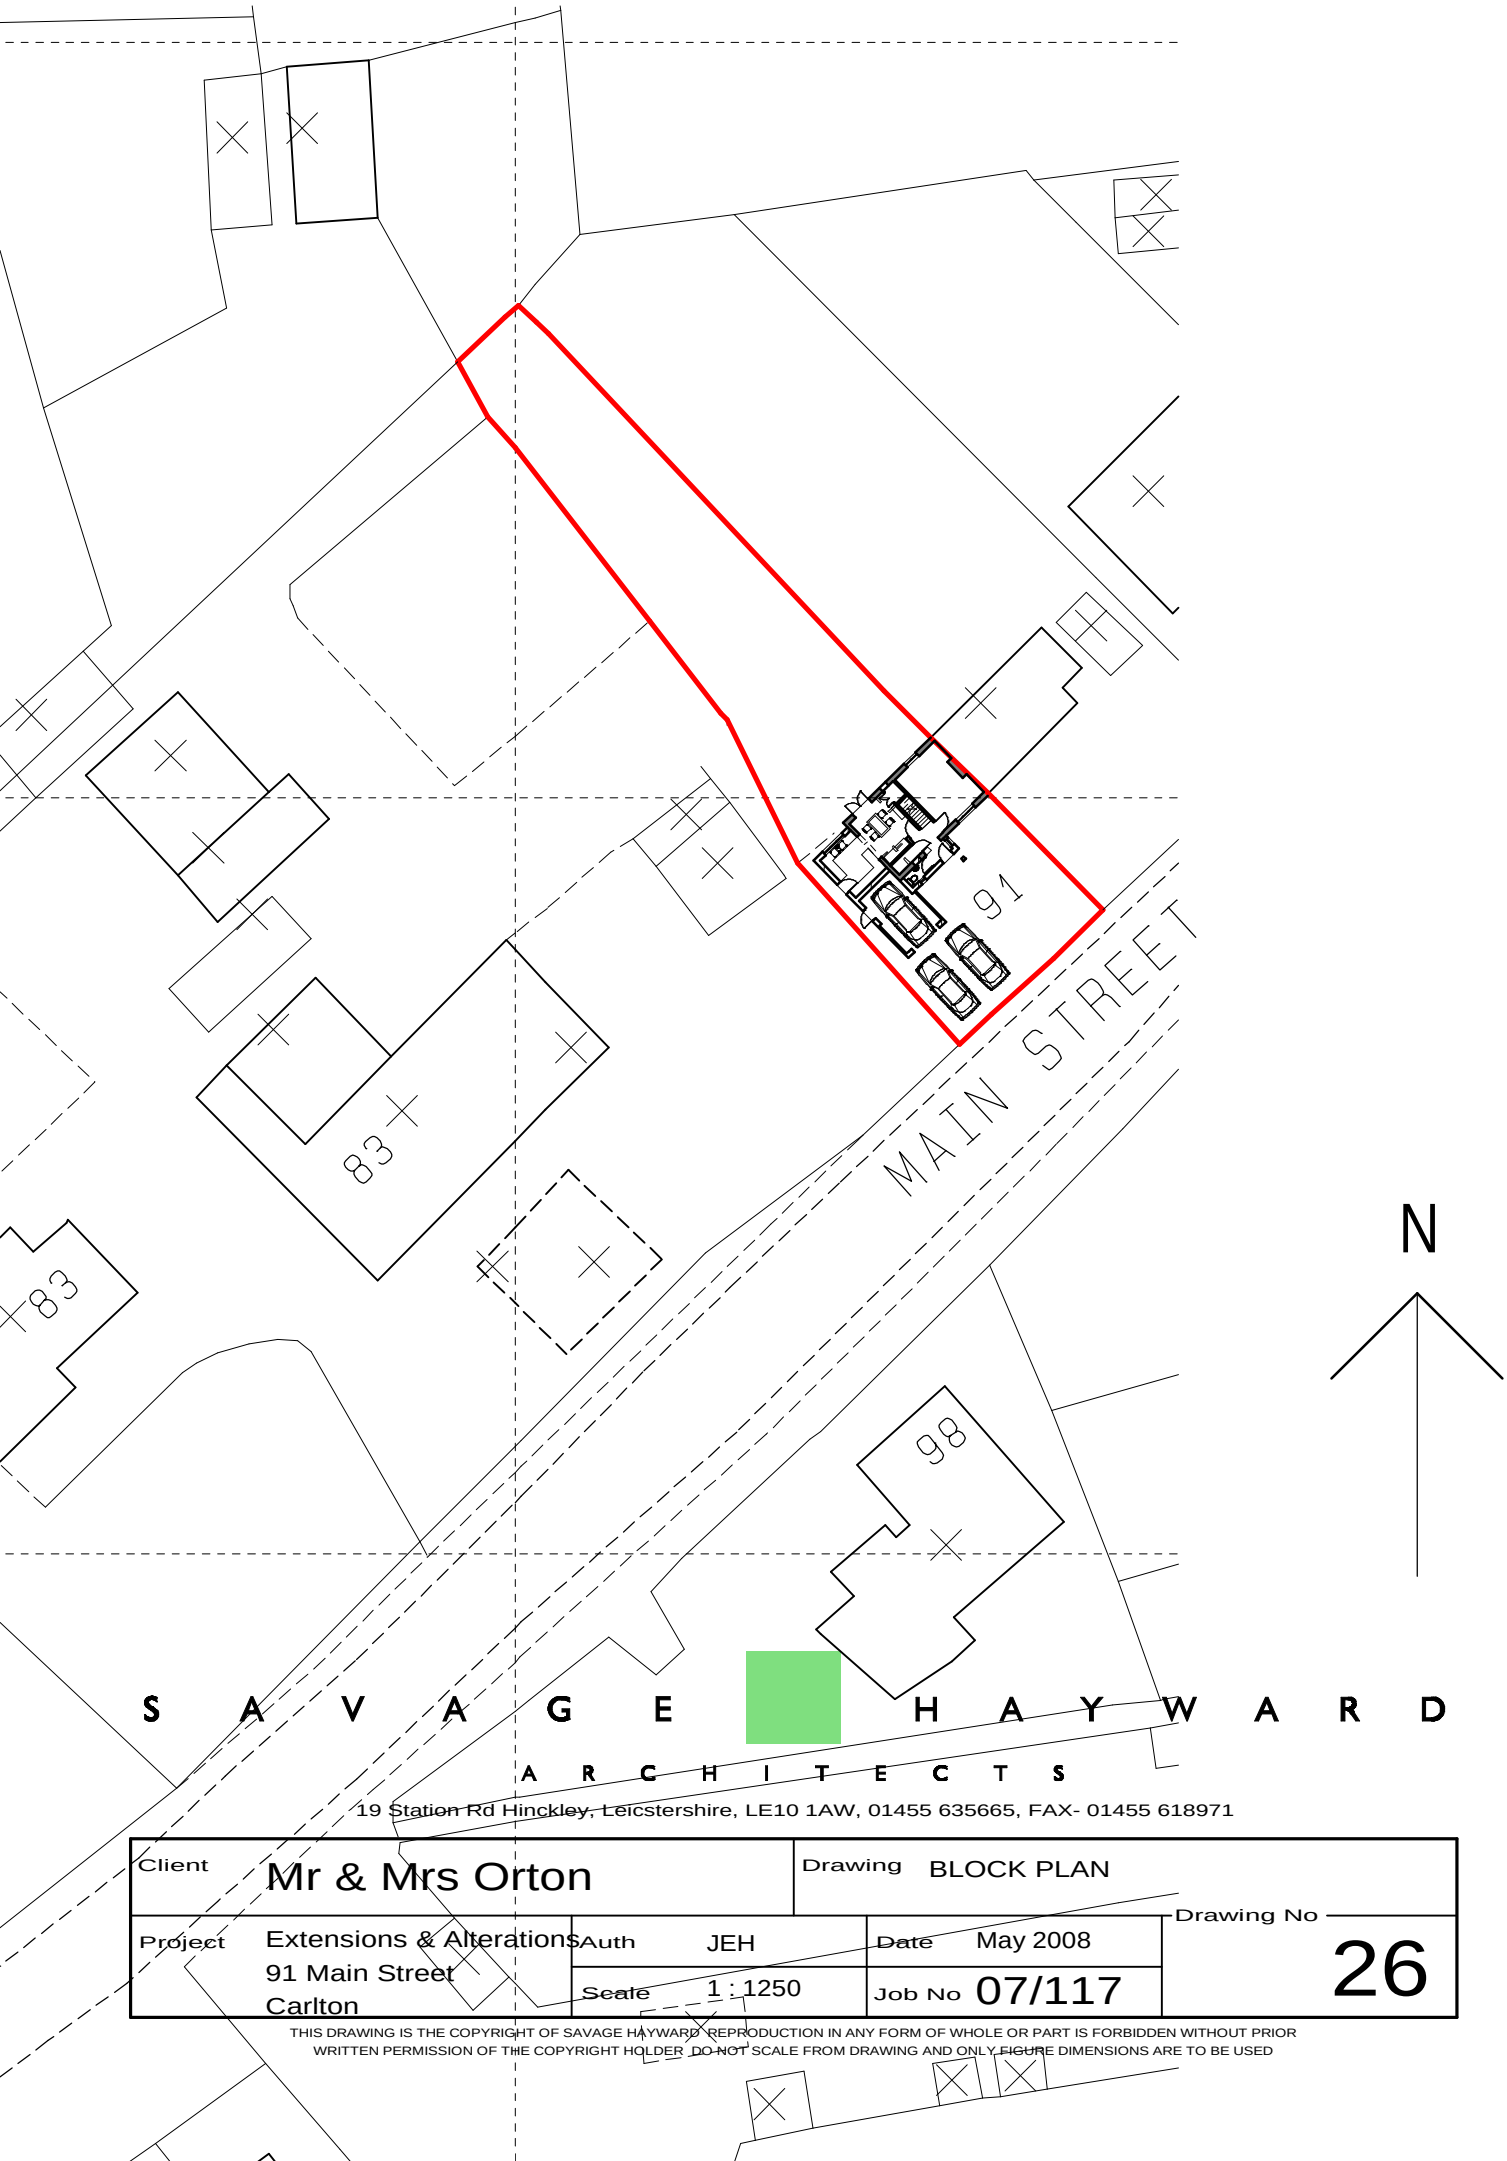


S A V A G E H A Y W A R D

A R C H I T E C T S

19 Station Rd Hinckley, Leicstershire, LE10 1AW, 01455 635665, FAX- 01455 618971

| | | | |
|---|---|---|---|
| Client | Mr & Mrs Orton | Drawing | BLOCK PLAN |
| Project | Extensions & Alterations<br>91 Main Street<br>Carlton | Auth JEH<br>Scale 1 : 1250 | Date May 2008<br>Job No 07/117 |
| | | | Drawing No 26 |

THIS DRAWING IS THE COPYRIGHT OF SAVAGE HAYWARD REPRODUCTION IN ANY FORM OF WHOLE OR PART IS FORBIDDEN WITHOUT PRIOR WRITTEN PERMISSION OF THE COPYRIGHT HOLDER DO NOT SCALE FROM DRAWING AND ONLY FIGURE DIMENSIONS ARE TO BE USED