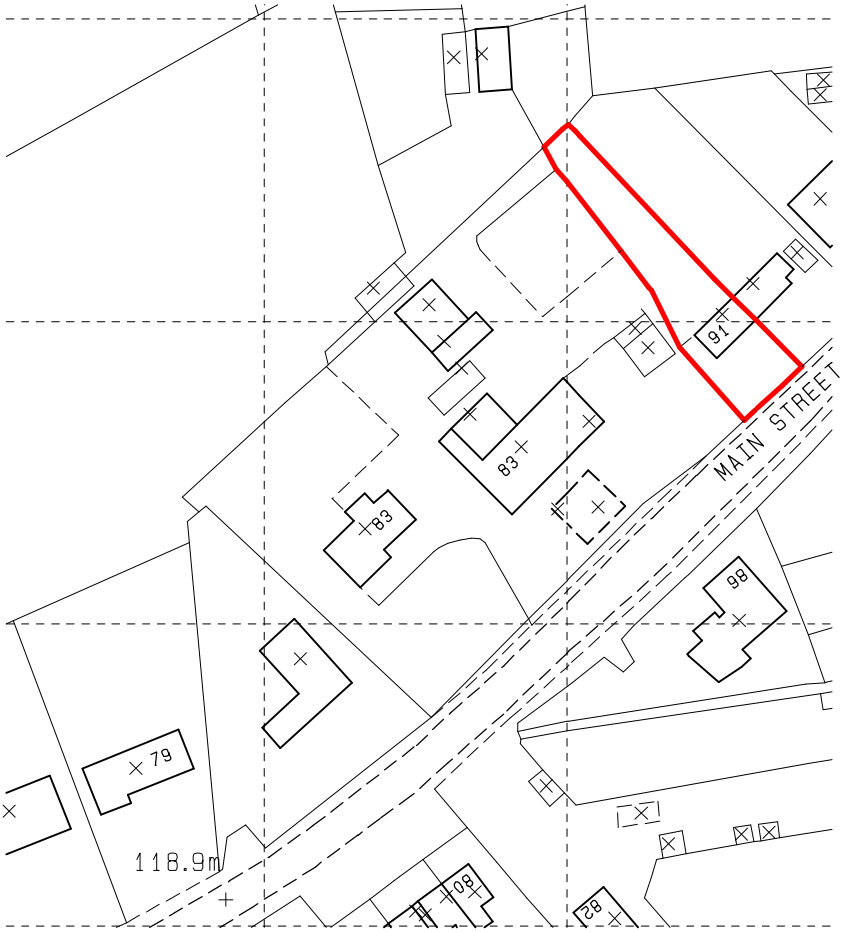

Crown Copyright 2007. All rights reserved. Licence number 100020449

N

50 40 30 20 10 0 50 100

S A V A G E H A Y W A R D

A R C H I T E C T S

19 Station Rd Hinckley, Leicstershire, LE10 1AW, 01455 635665, FAX- 01455 618971

Client	Mr & Mrs Orton		Drawing	SITE/LOCATION PLAN
Project	Extensions & Alterations 91 Main Street Carlton	Auth JEH	Date May 2008	Drawing No 25
		Scale 1 : 1250	Job No 07/117	

THIS DRAWING IS THE COPYRIGHT OF SAVAGE HAYWARD REPRODUCTION IN ANY FORM OF WHOLE OR PART IS FORBIDDEN WITHOUT PRIOR WRITTEN PERMISSION OF THE COPYRIGHT HOLDER DO NOT SCALE FROM DRAWING AND ONLY FIGURE DIMENSIONS ARE TO BE USED