

Main Street Elevation

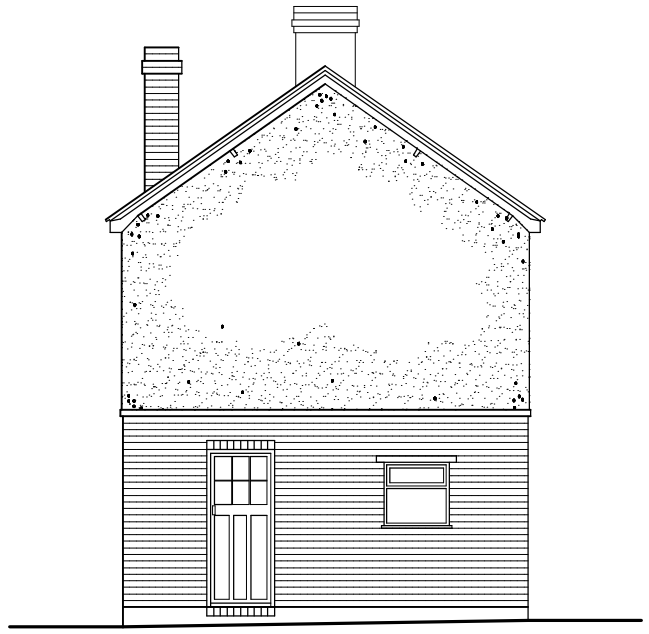

Side Elevation



Rear Elevation

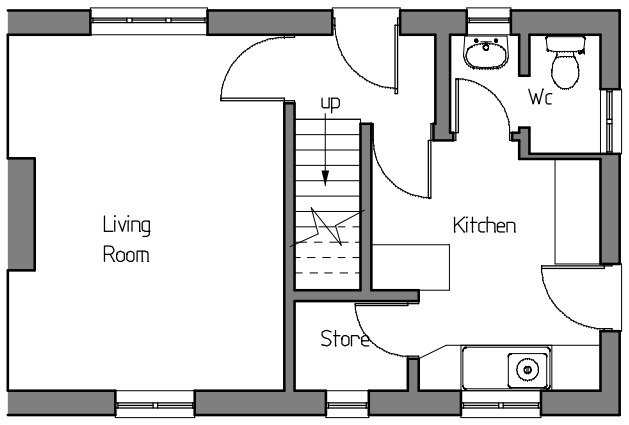

Ground Floor Plan

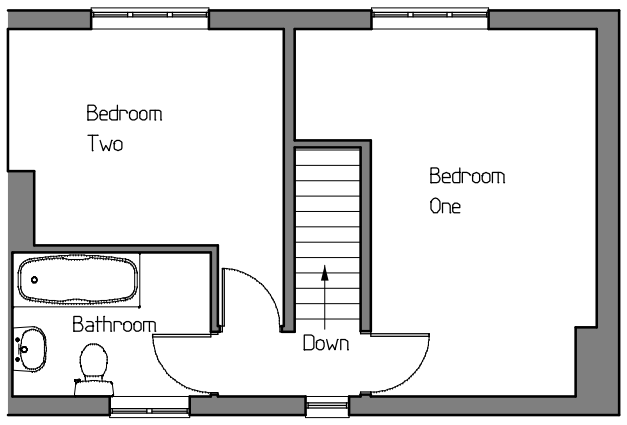

First Floor Plan

S A V A G E H A Y W A R D
A R C H I T E C T S
19 Station Rd Hinckley, Leicstershire, LE10 1AW, 01455 635665, FAX- 01455 618971

Client	Springbourne Homes		Drawing	Survey Drawing
Project	Alterations Main Street Carlton	Auth JEH Scale 1 : 100	Date Nov 2007 Job No 07 / 117	Drawing No 11

THIS DRAWING IS THE COPYRIGHT OF SAVAGE HAYWARD REPRODUCTION IN ANY FORM OF WHOLE OR PART IS FORBIDDEN WITHOUT PRIOR WRITTEN PERMISSION OF THE COPYRIGHT HOLDER DO NOT SCALE FROM DRAWING AND ONLY FIGURE DIMENSIONS ARE TO BE USED