


As Proposed




As Existing

# Ground Floor Plans

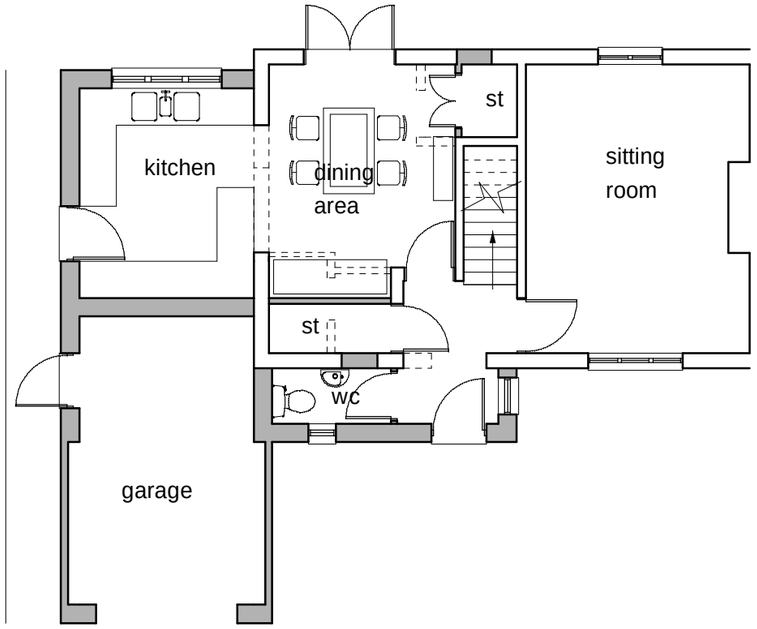


As Proposed

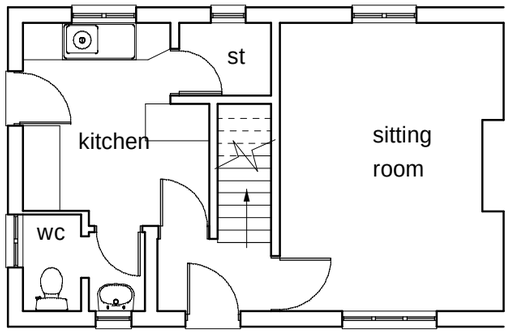


As Existing

# First Floor Plans

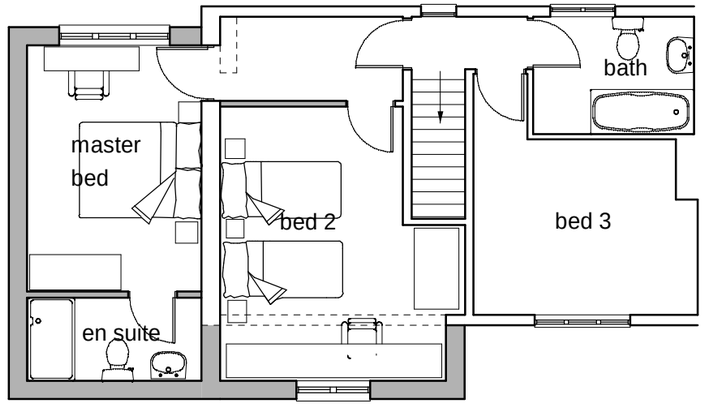S A V A G E H A Y W A R D
A R C H I T E C T S
19 Station Rd Hinckley, Leicstershire, LE10 1AW, 01455 635665, FAX- 01455 618971

| | | | |
|---|---|---|---|
| Client | Springbourne Homes | Drawing | EXTENSIONS TO N°91 MAIN ST PROJECT DWG |
| Project | Proposed Housing Main Street Carlton | Auth RFS | Date OCT 2007 |
| | | Scale 1 : 100 | Job No 07/117 |
| | | | Drawing No 09 |

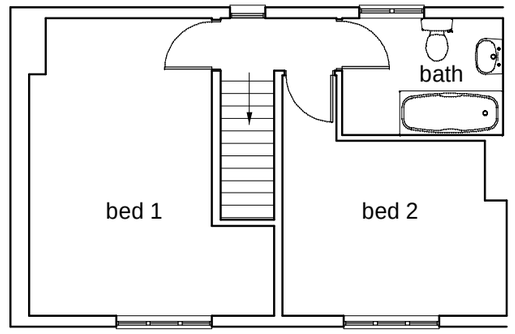THIS DRAWING IS THE COPYRIGHT OF SAVAGE HAYWARD REPRODUCTION IN ANY FORM OF WHOLE OR PART IS FORBIDDEN WITHOUT PRIOR WRITTEN PERMISSION OF THE COPYRIGHT HOLDER DO NOT SCALE FROM DRAWING AND ONLY FIGURE DIMENSIONS ARE TO BE USED