08/00361/FUL

- 3 MAR 2008



NO. 47
INDICATIVE ELEVATION
ONLY

FRONT OF NEWSTEAD AVENUE ELEVATION



REAR ELEVATION

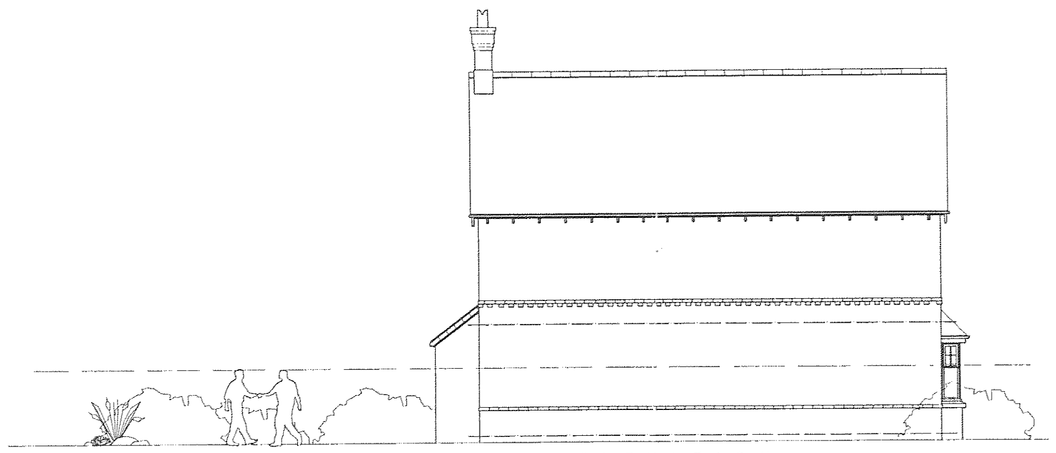

SIDE ELEVATION



SIDE ELEVATION

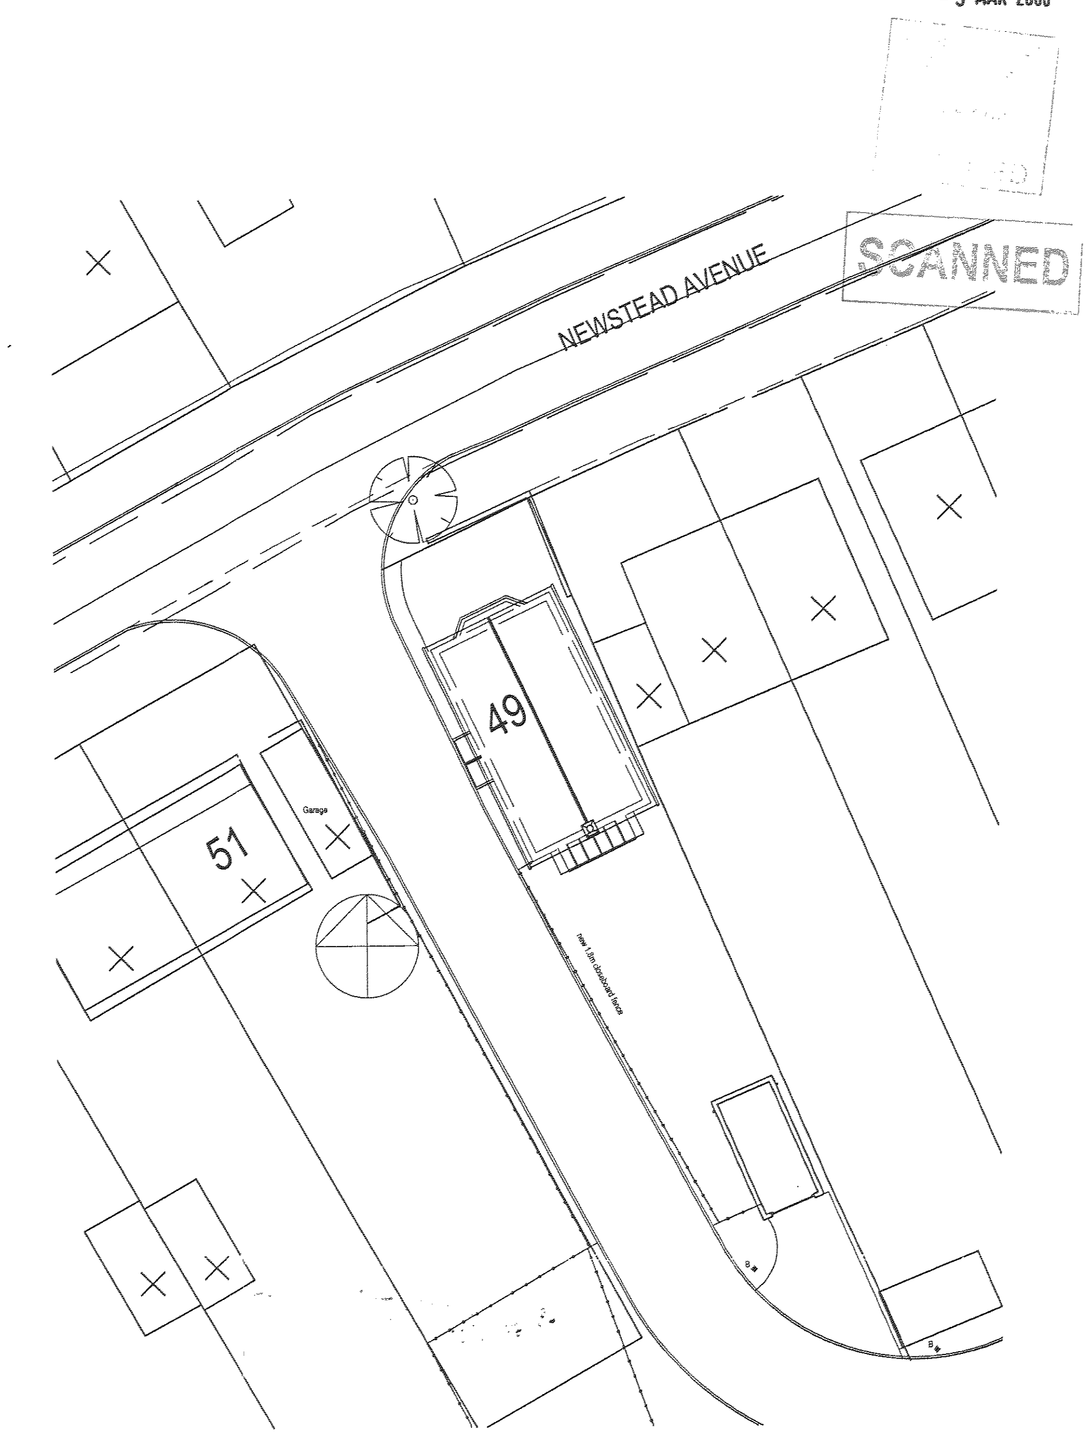

PROPOSED SITE
SCALE 1:200

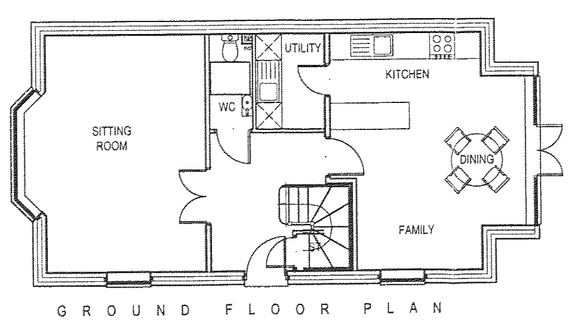

GROUND FLOOR PLAN

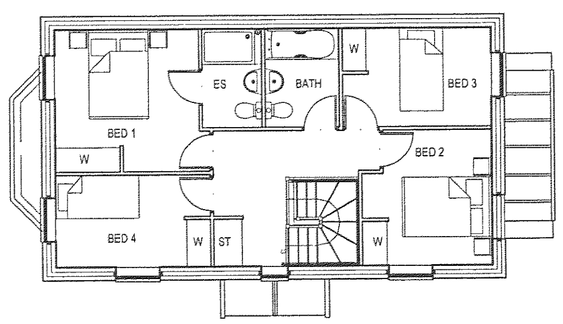

FIRST FLOOR PLAN

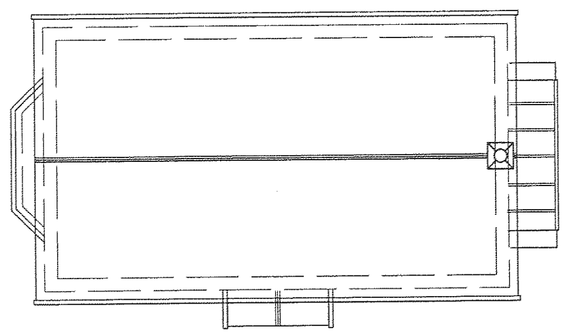

ROOF PLAN

PLANS AND ELEVATIONS
AS PROPOSED

Rev	Date	Comments

Job

PROPOSED REPLACEMENT DWELLING FOR NO. 49
NEWSTEAD AVENUE
FOR DAVIDSONS

Dwg Title

PROPOSED PLANS AND ELEVATIONS

LAPWORTH PARTNERSHIP
CHARTERED ARCHITECTS

44 George Road, Edgbaston, Birmingham, B15 1PL
Tel - 0121 455 0032 Fax - 0121 454 0502

Scale	Date	Drawn
1:100 / 200	MARCH 2008	
Job no.	**Dwg no.**	**Revision**
776	900	

This drawing and the building works depicted are the copyright of the Architects and may not be reproduced without permission.