
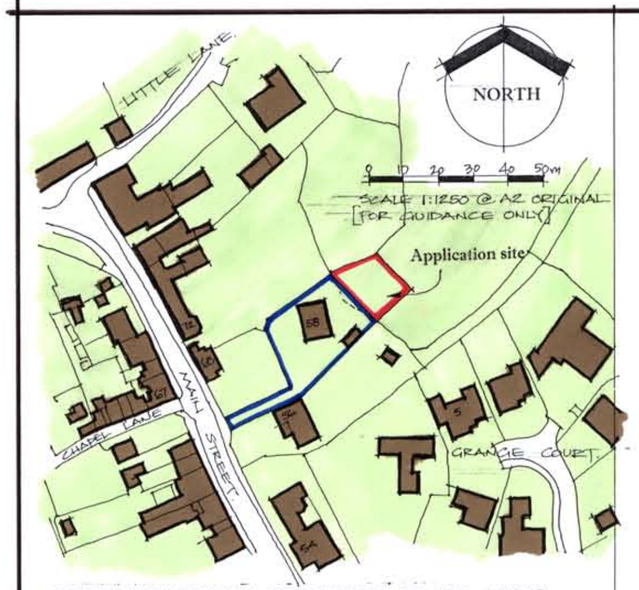


SITE LOCATION & CONTEXT PLAN - 1:250


SITE LAYOUT - 1:250

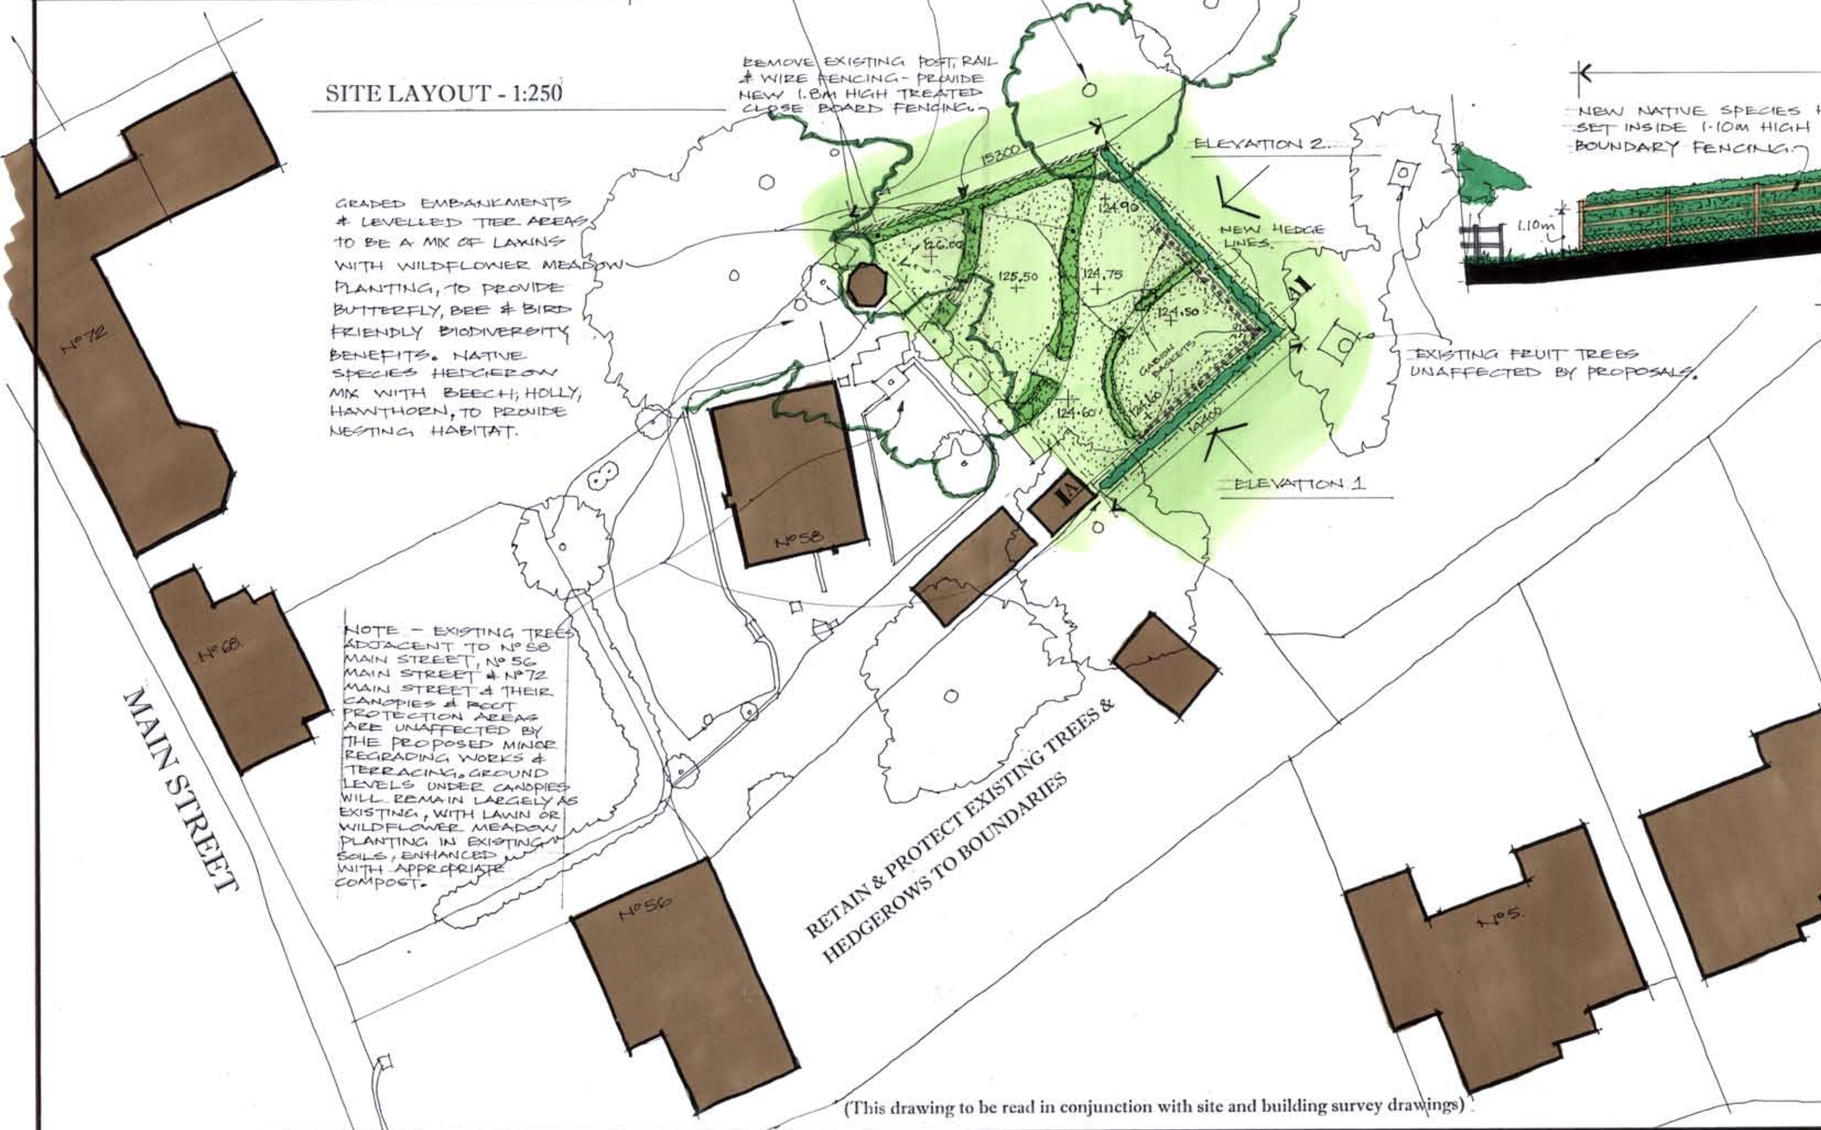

TYPICAL SECTION & ELEVATIONS


GUIDANCE LEVEL VALUES SHOWN GRADED TO MEET EXISTING SITE.

DATUM LEVEL 124:00m.

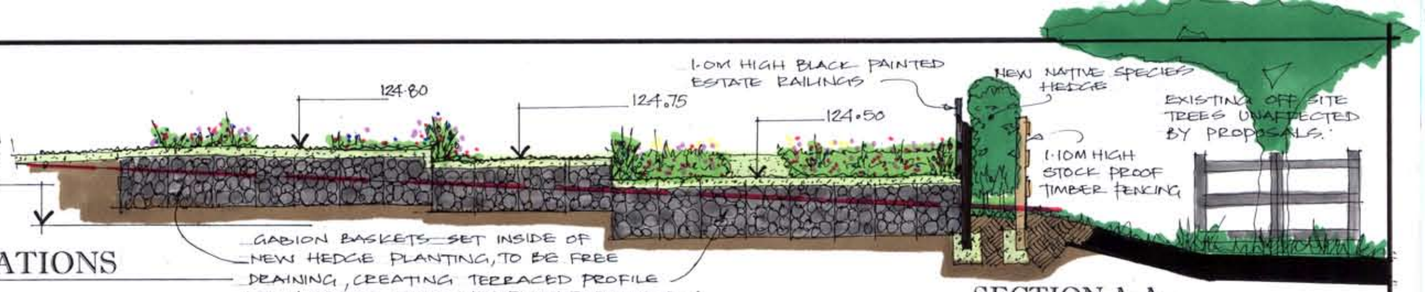


SECTION A-A

0 0.5 1.0 1.5 2.0 2.5 3.0 3.5m
SCALE 1:50 @ A2 ORIGINAL
[FOR GUIDANCE ONLY]

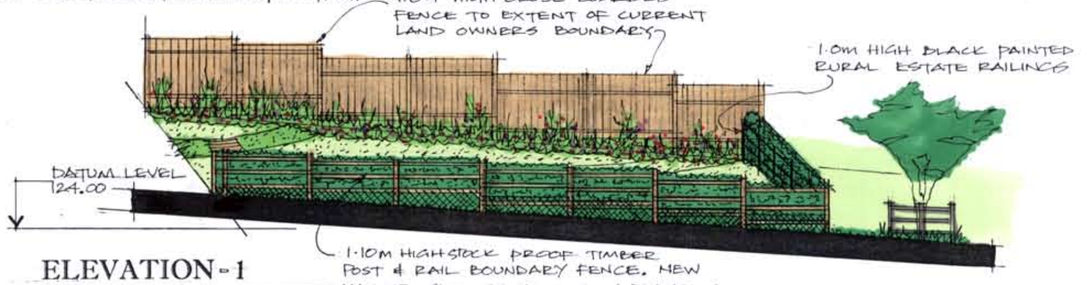

ELEVATION - 1

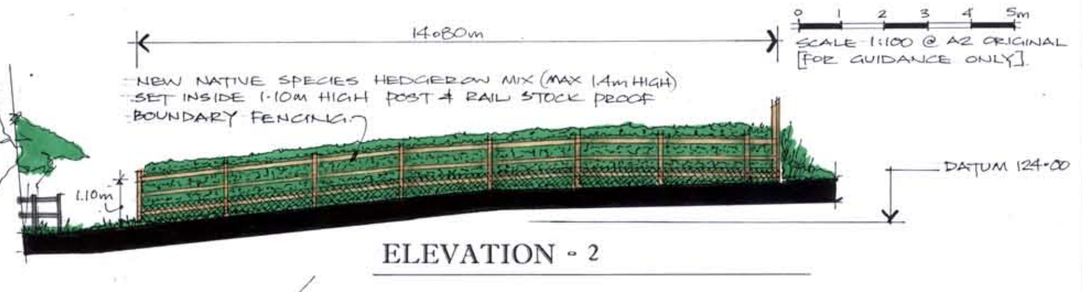

ELEVATION - 2

(This drawing to be read in conjunction with site and building survey drawings)

PROPOSED EXTENSION TO EXISTING GARDEN, LAND AT THE REAR OF 58, MAIN STREET, DESFORD, LEICESTERSHIRE
FOR - H. NEEP & M. WILSON

N & JC DESIGN LIMITED
Development Design Consultants
Reg Office: 9 Lancaster Close, Desford, Leics. LE9 9IW
Tel: 07887 953871 Email: njcdesign555@gmail.com
Co. Reg No: 6395435 This drawing is Copyright

DRAWING REFERENCE – MSHN.26.GEXD.001
GENERAL ARRANGEMENT DRAWING