




NORTH WEST ELEVATION

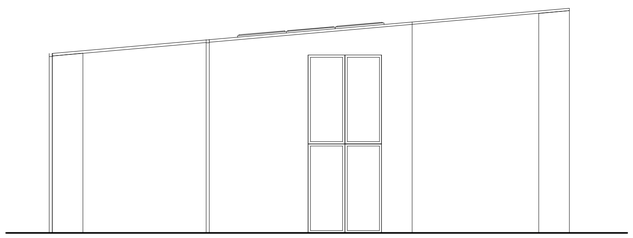


NORTH EAST ELEVATION

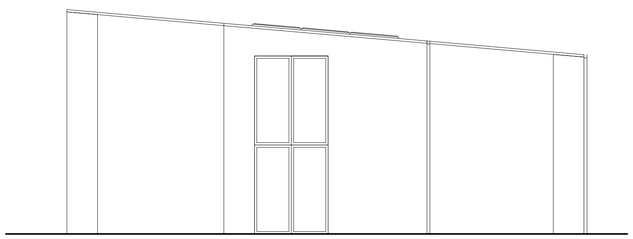

SOUTH WEST ELEVATION

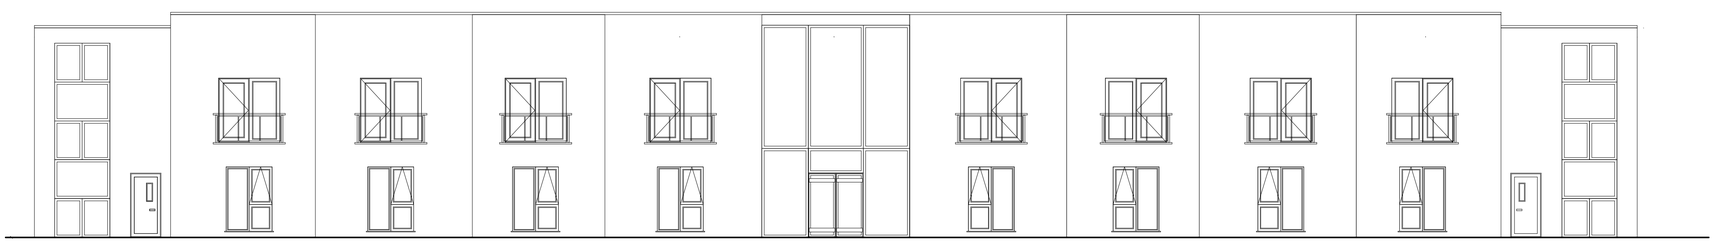

SOUTH EAST ELEVATION (facing conf)

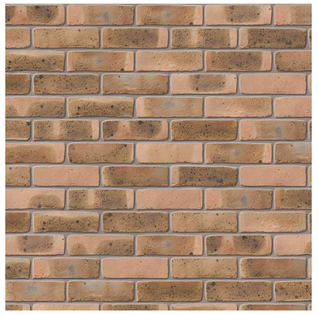

BRICK- brick to be agreed with LPA- Ibstock Brick
Product Name: Coleridge Yellow Multi stock brick



CLADDING-Zink square shingle colour gold/yellow



CLADDING-Zink square shingle colour gold/yellow



GLAZING-Anthracite grey aluminium windows



RAINWATER GOODS-Grey Aluminium



LOUVRES-Composite external sun louvres- colour brown

MATERIALS LEGEND

BRICK- brick to be agreed with LPA- Ibstock Brick A4027A
Product Name: Coleridge Yellow Multi stock brick

GLAZING-Anthracite grey aluminium windows

LOUVRES-Composite external sun louvres- colour brown

RAINWATER GOODS-Grey Aluminium

CLADDING-Zink square shingle colour gold/yellow

conditions discharge-condition 3 -1of 2

DATE	AMENDMENT	REV

DO NOT SCALE FROM THIS DRAWING - ALL DIMENSIONS AND LEVELS TO BE CHECKED ON SITE - THIS DRAWING © ALAN MCGOWAN ARCHITECTS Ltd

PROJECT
Proposed residential block
Markfield Campus
Ratby Lane
Markfield

STATUS
Conditions Discharge

SCALE
1-100 @ A1

DATE
nov2026

PROJECT NUMBER
LE679SY-3-xx-dr-A-

DRAWING NUMBER
CD03

REVISION
1/2

DESCRIPTION
PROPOSED PLAN

Alan McGowan Architects Ltd
Chartered Architects RIBA
BRIDGE HOUSE LONG EATON NOTTINGHAM NG10 1NL TEL:0115 8758021 info@alanmcgowan.co.uk