


Proposed Elevation *[Facing North]*
Scale 1:50

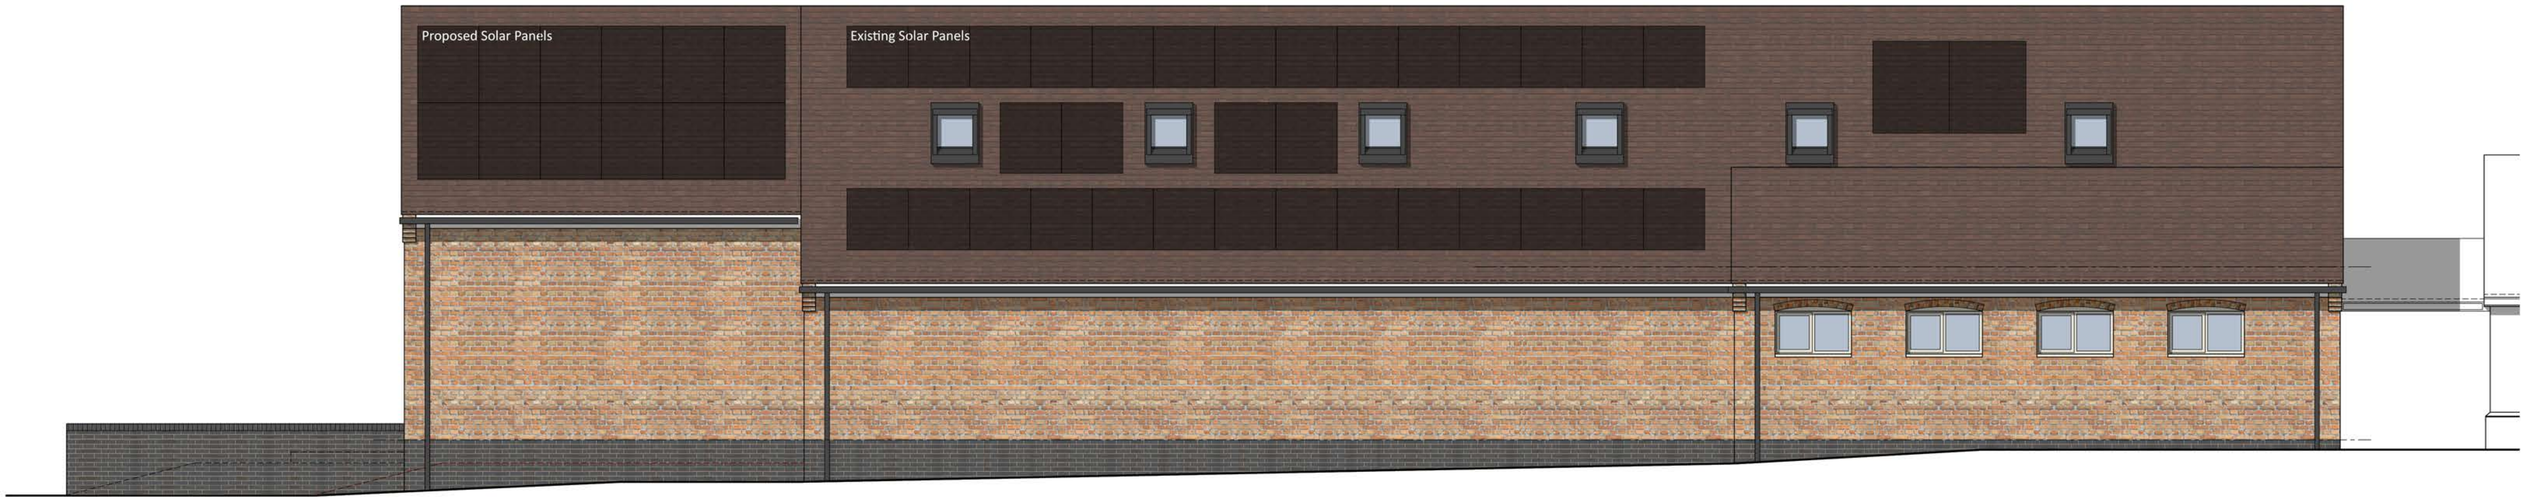

Proposed Elevation *[Facing East]*
Scale 1:50

0 0.5 1 2 5 10

Disclaimer

© This drawing is the copyright of Lawrence & Finley Architects Ltd. and may not be reproduced or used except by written permission.
Figured dimensions to have precedence over scaling.
Please read this drawing in conjunction with the specification.
Check all site dimensions prior to any construction.
Refer any discrepancies found to the Architects.

Revisions

A	Revised In Line With Clients Comments	05/11/2026

Contact + Location

T 07974 834305
E kristian@lfarchitects.co.uk

Lawrence & Finley Architects Ltd.
5 Henry Dane Way,
Newbold Coleorton,
Leicestershire, LE67 8PP

Details

Client	Mr & Mrs Assinder
Job Title	Underwood, Twycross House School, Main Road, Twycross
Job Type	Extension to Existing School Building
Drawing Title	Proposed Elevations
Job Number	395
Drawing Number	PL-08
Scale	1:50 A1
Status	PLANNING

LAWRENCE | FINLEY ARCHITECTS