
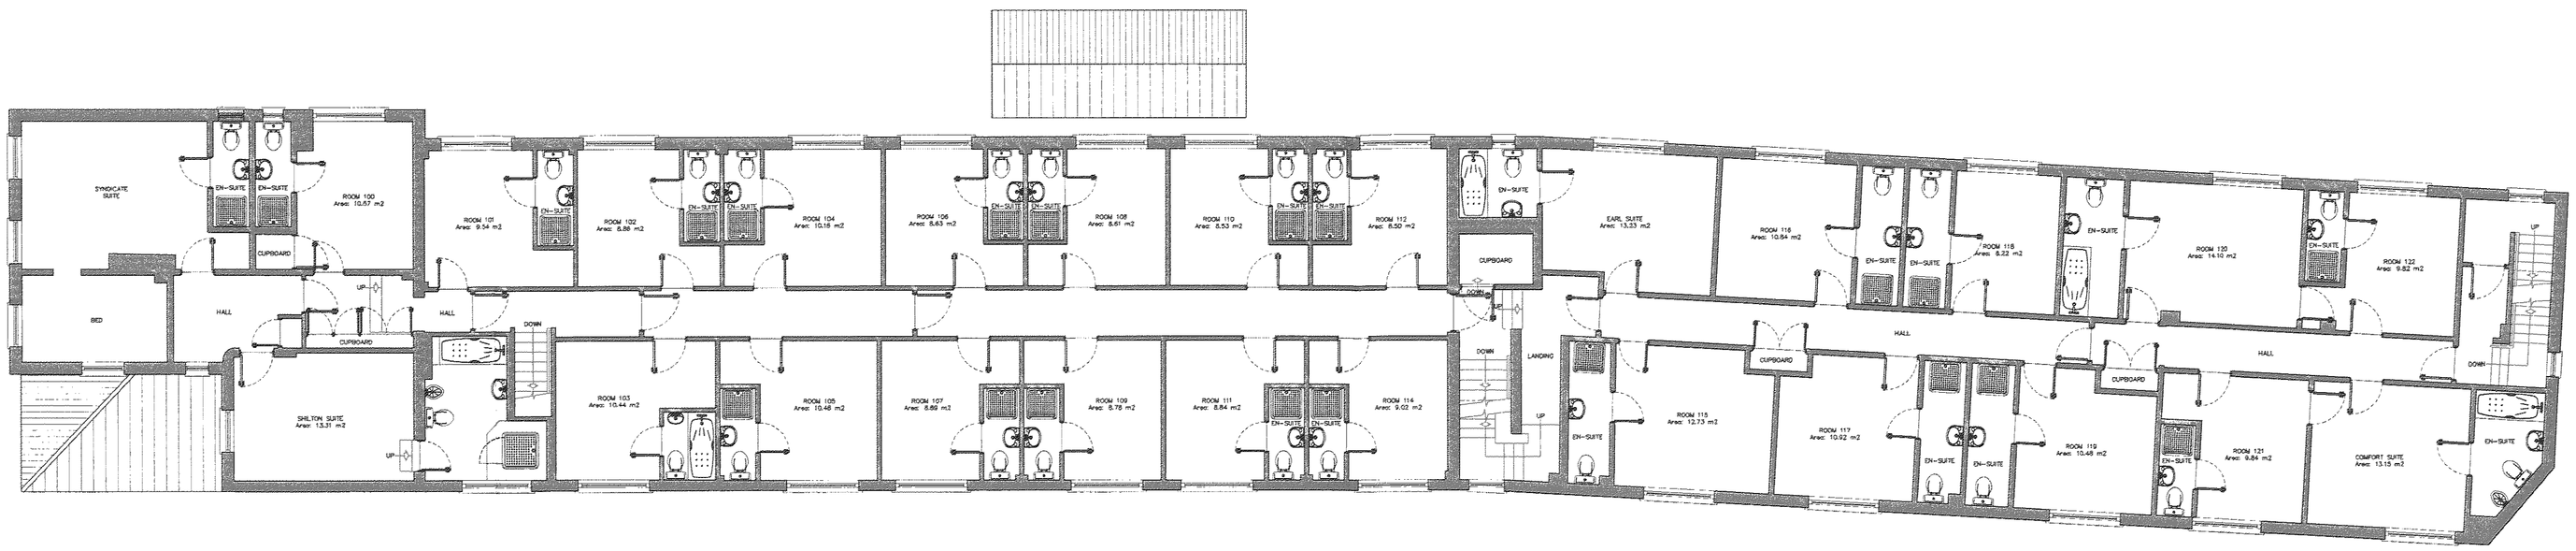


First Floor Plan As Existing

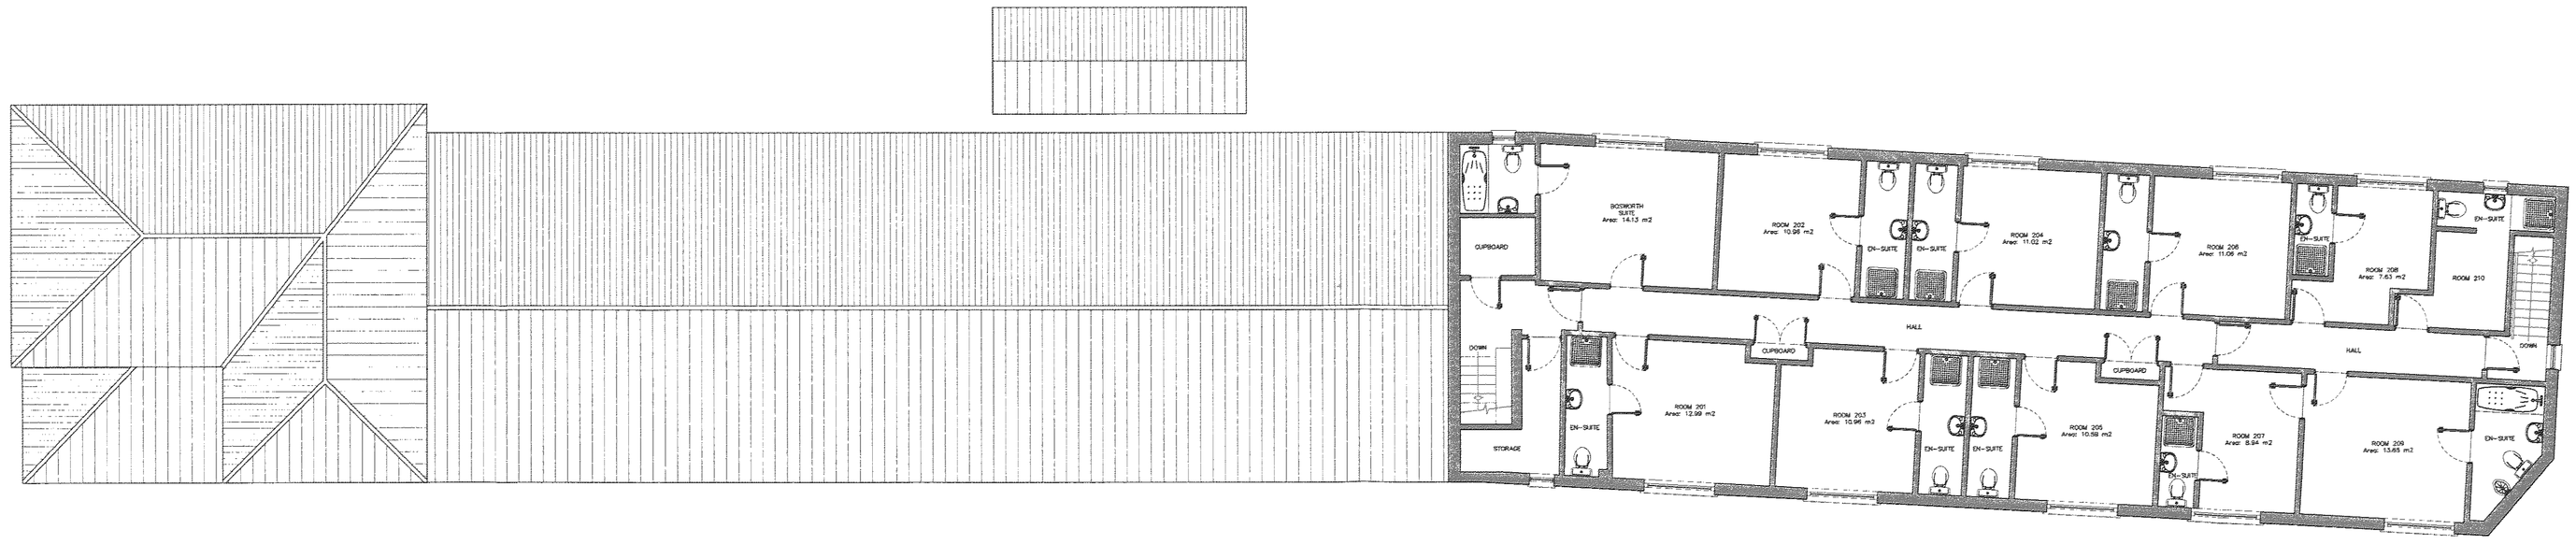

Second Floor Plan As Existing

RECEIVED

NOTE: DO NOT SCALE FROM THIS DRAWING. ALL DIMENSIONS ARE TO BE VERIFIED ON SITE.
ALL DIMENSIONS ARE STATED IN MILIMETERS.
ALL SPOT HEIGHTS AND LEVELS ARE INDICATED IN METERS.

NOTE: THIS DRAWING IS FOR PLANNING APPLICATION PURPOSES ONLY AND IS NOT TO BE USED FOR THE PURPOSES OF CONSTRUCTION

© THIS DRAWING (AND ALL DESIGN INFORMATION THERETO ARE THE PROPERTY OF THE ARCHITECT) THIS DRAWING MAY NOT BE REPRODUCED – IN WHOLE OR IN PART– WITHOUT PRIOR WRITTEN CONSENT FROM THE ARCHITECT

paul humphries ARCHITECTS
49 Salterton Road,
Exmouth,
Devon EX8 2EF
t: 01395 276598
f: 01395 222800
email:
Paul J. Humphries
BSc Hons (Bath) MArch Hons (Bath)
MAA RIBA MIE

Proposed Change of Use to Residential Care Home
to Include New Pods & Internal & External Alterations.

Client Mr A Shiraz

First Floor Plan As Existing

No.	Revision	Date

Job No:08–429

Scale: 1:100 Drawn: T.J.D.

Date:March 2008 Drawing:S3