Proposed Change of Use to Residential Care Home to Include New Build & Internal & External Alterations.


Comfort Inn, 32 Wood Street, Earl Shilton, LE9 7ND

Owner: Mr A Shiraz
Architect: Paul Humphries Architects Ltd.
Statutory Authority: HINCKLEY & BOSWORTH BOROUGH COUNCIL

Sheet No.	Sheet Index
T1	Title Sheet

Architectural

- S1 Site Plan As Existing
- S2 Ground Floor Plan As Existing
- S3 First & Second Floor Plan As Existing
- S4 Elevations and Section A-A As Existing
- A1 Site Plan As Proposed
- A2 Ground Floor Plan As Proposed
- A3 First & Second Floor Plan As Proposed
- A4 Elevations and Section A-A As Proposed
- A5 Photomontage View

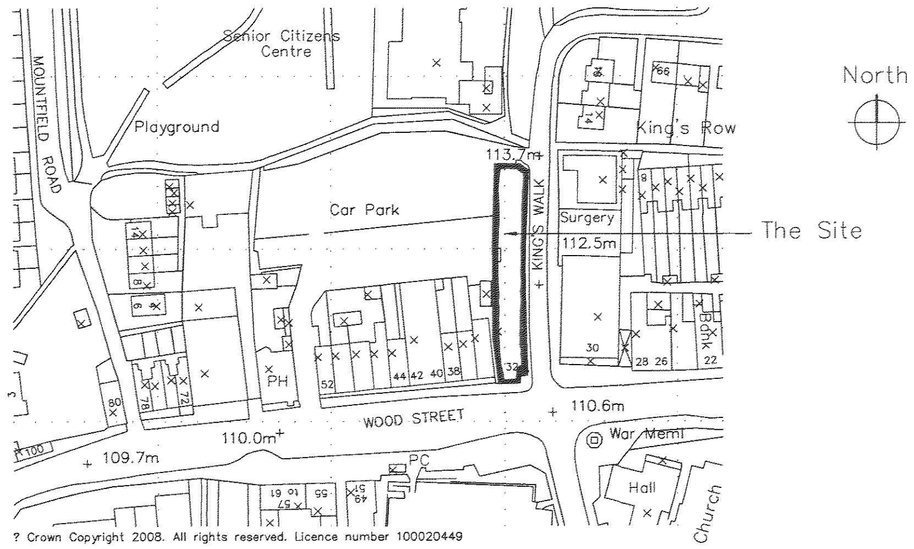

Location Plan: 1:1250

Chartered Architect
PAUL J. HUMPHRIES
B.Sc Hons (Bath) B.Arch Hons (Bath) AAA RIBA
For and on behalf of
P.H.A. LTD.
ARB Reg. No. 061497A

DEVELOPMENT SERVICES
RECEIVED

NOTE: DO NOT SCALE FROM THIS DRAWING. ALL DIMENSIONS ARE TO BE VERIFIED ON SITE.
ALL DIMENSIONS ARE STATED IN MILIMETERS.
ALL SPOT HEIGHTS AND LEVELS ARE INDICATED IN METERS.

NOTE: THIS DRAWING IS FOR PLANNING APPLICATION PURPOSES ONLY AND IS NOT TO BE USED FOR THE PURPOSES OF CONSTRUCTION

© THIS DRAWING (AND ALL DESIGN INFORMATION THERETO ARE THE PROPERTY OF THE ARCHITECT) THIS DRAWING MAY NOT BE REPRODUCED – IN WHOLE OR IN PART– WITHOUT PRIOR WRITTEN CONSENT FROM THE ARCHITECT

49 Salterton Road,
Exmouth,
Devon EX8 2EF
t: 01395 276598
f: 01395 222800
email:
Paul J. Humphries
BSc Hons (Bath) B.Arch Hons (Bath)
AAA RIBA ARB

Proposed Change of Use to Residential Care Home to Include New Build & Internal & External Alterations.

Comfort Inn, 32 Wood Street, Earl Shilton, LE9 7ND

Client Mr. A. Shiraz

Title Sheet

No.	Revision	Date

Job No:08–429

Scale N.T.S Drawn: T.J.D.

Date March 2008 Drawing T1