


PHOTO AS EXISTSING

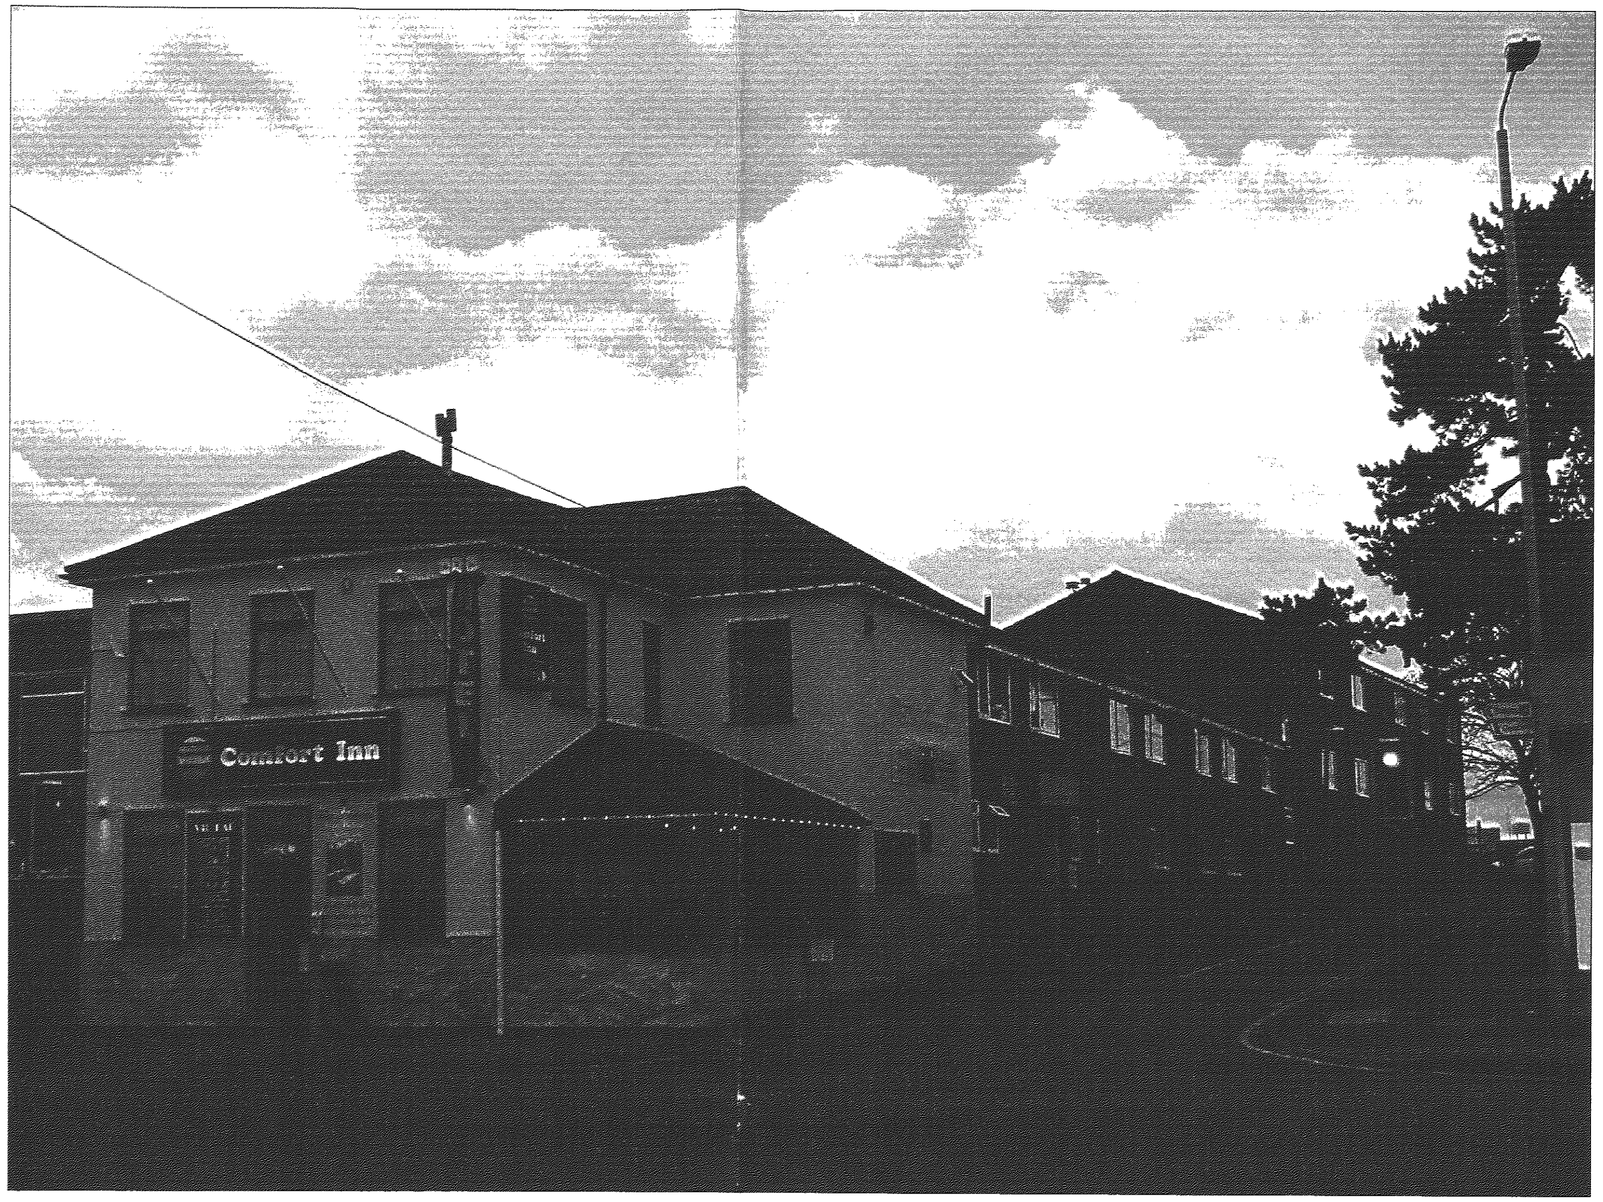

PHOTOMANTAGE AS PROPOSED

NOTE: DO NOT SCALE FROM THIS DRAWING. ALL DIMENSIONS ARE TO BE VERIFIED ON SITE.
ALL DIMENSIONS ARE STATED IN MILIMETERS.
ALL SPOT HEIGHTS AND LEVELS ARE INDICATED IN METERS.

NOTE: THIS DRAWING IS FOR PLANNING APPLICATION PURPOSES ONLY AND IS NOT TO BE USED FOR THE PURPOSES OF CONSTRUCTION.

© THIS DRAWING (AND ALL DESIGN INFORMATION THERETO ARE THE PROPERTY OF THE ARCHITECT) THIS DRAWING MAY NOT BE REPRODUCED – IN WHOLE OR IN PART– WITHOUT PRIOR WRITTEN CONSENT FROM THE ARCHITECT

paul humphries ARCHITECTS
49 Salterton Road,
Exmouth,
Devon EX8 2FF
t 01395 276598
f 01395 222800
email
Paul J Humphries

Proposed Change of Use to Residential Care Home, to Provide Nine Bulk & Having & 2 Internal Alterations

Contact on
21 Wood Street
Exmouth
EX8 1NR

Client Mr A Shiraz

PHOTOMANTAGE VIEW

No.	Revision	Date

Job No:08–429

Scale:NTS Drawn: MM

Date:March 2008 Drawing:A5