PROPOSED EXTENSION TO SPORTS FACILITIES AT Sport in Desford.

DEVELOPMENT SERVICES
26 MAR 2018
RECEIVED

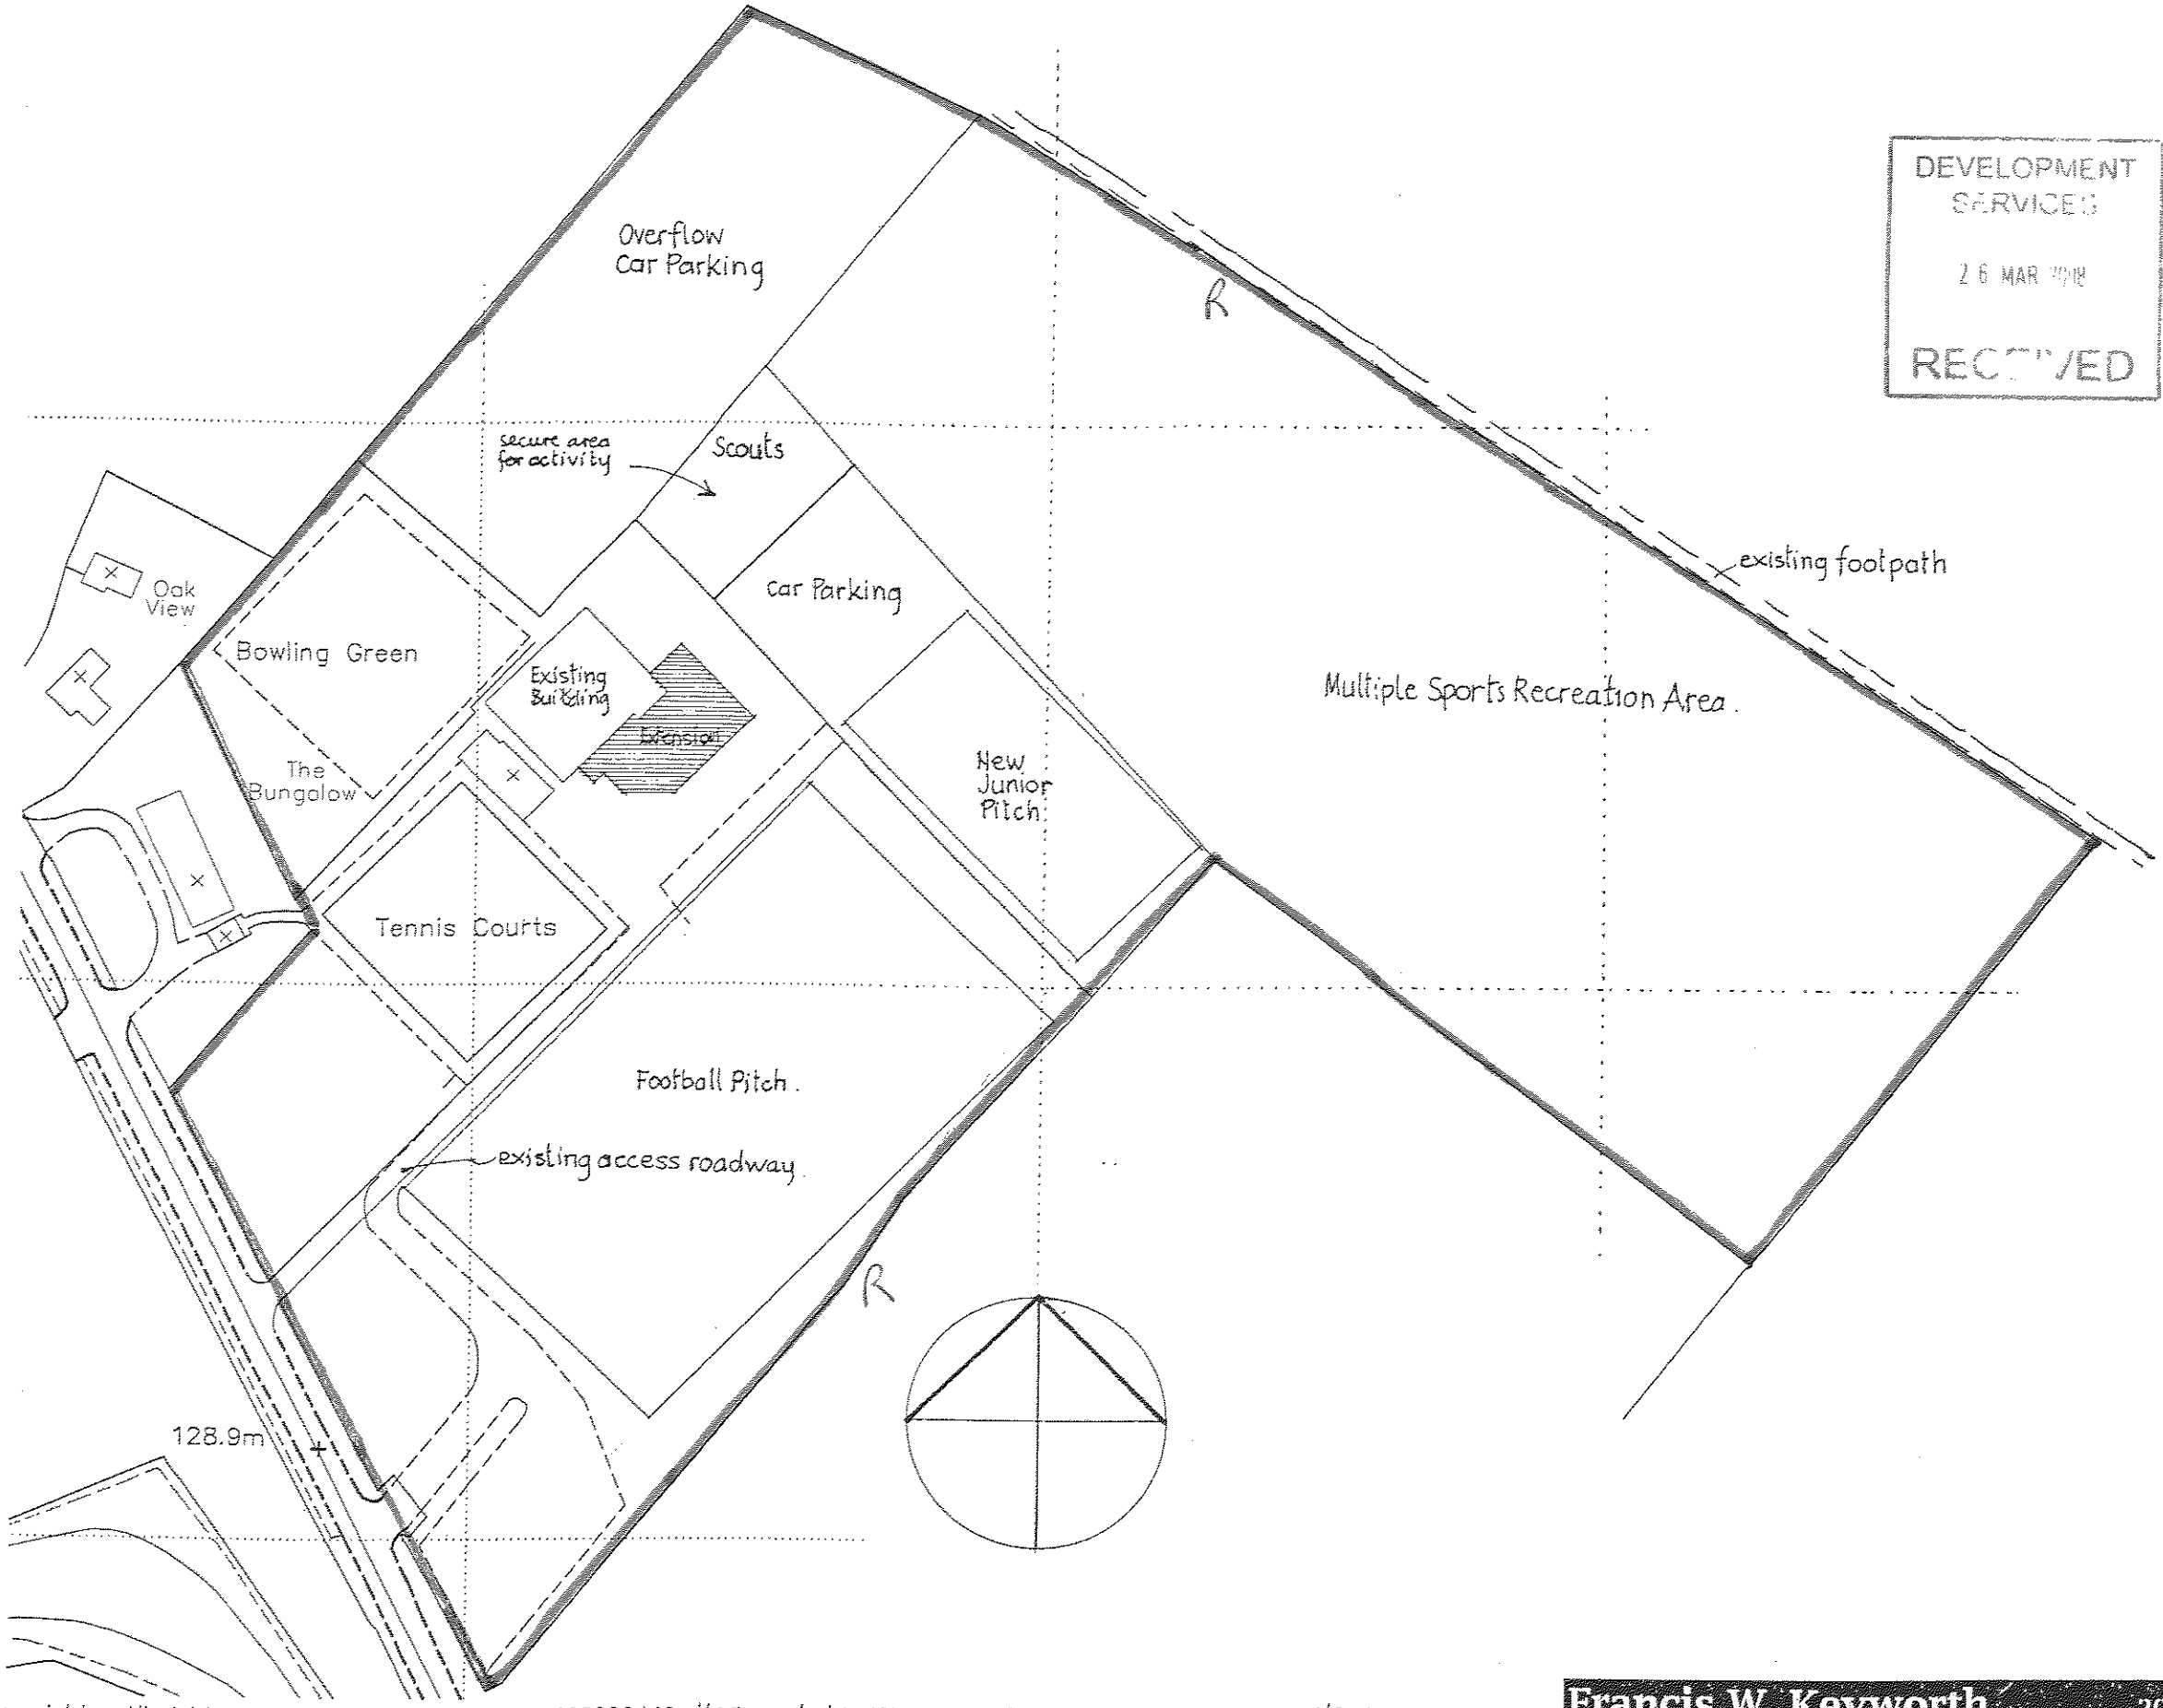

copyright. All rights reserved. Licence Number 100020449 1/1250 scale LOCATION PLAN - SPORT IN DESFORD - 07/2072-02

Francis W. Keyworth Architects
20, Park Road, Melton Mowbray, LE13 1TT
Tel: (01664) 563474 Fax: (01664) 410927