B

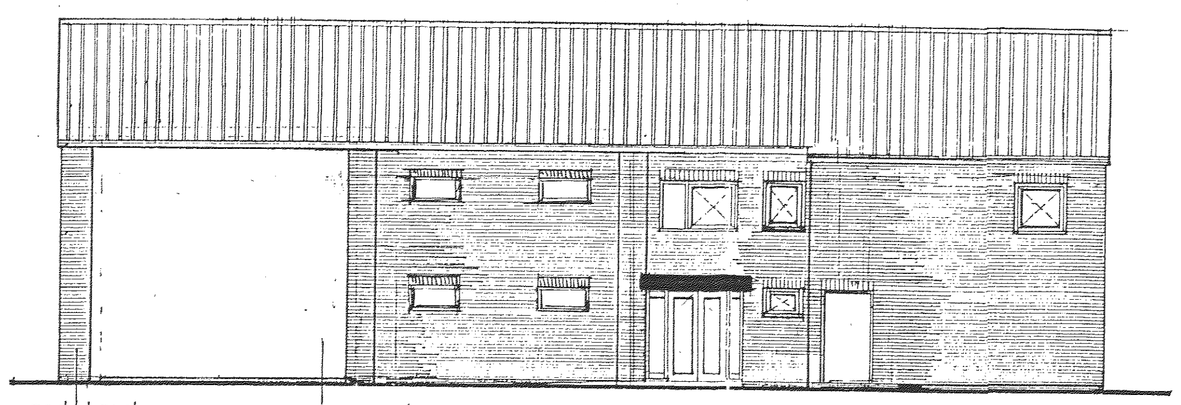

south east elevation.

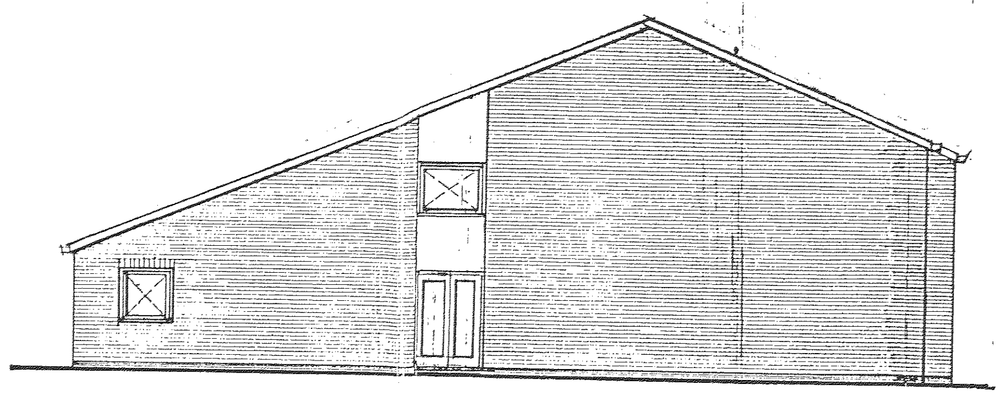

north east elevation.

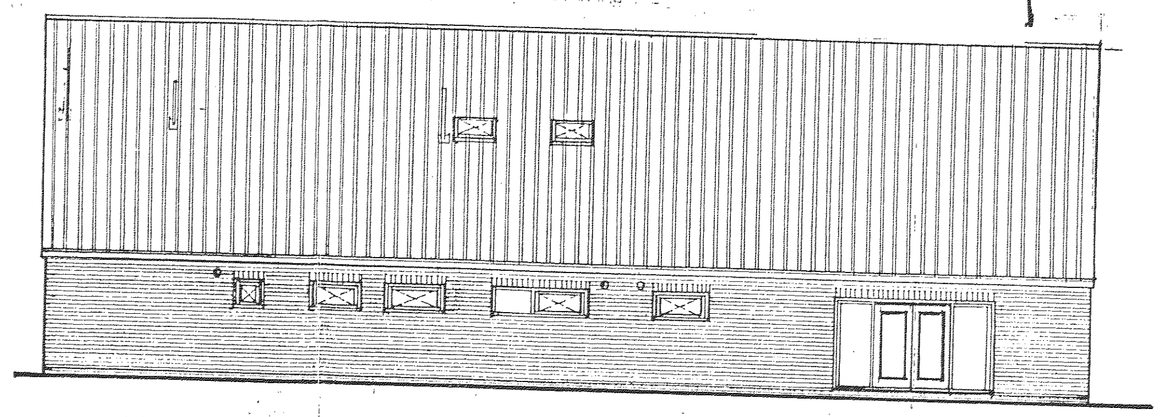

north west elevation.

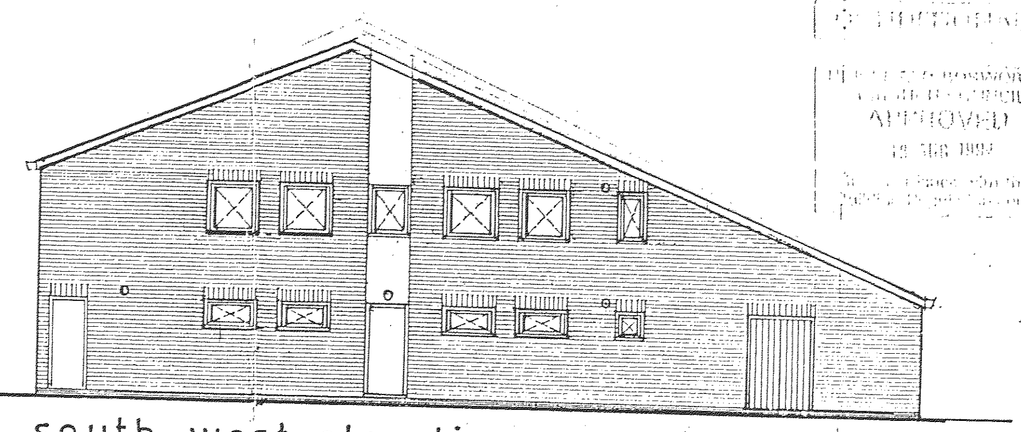

south west elevation.

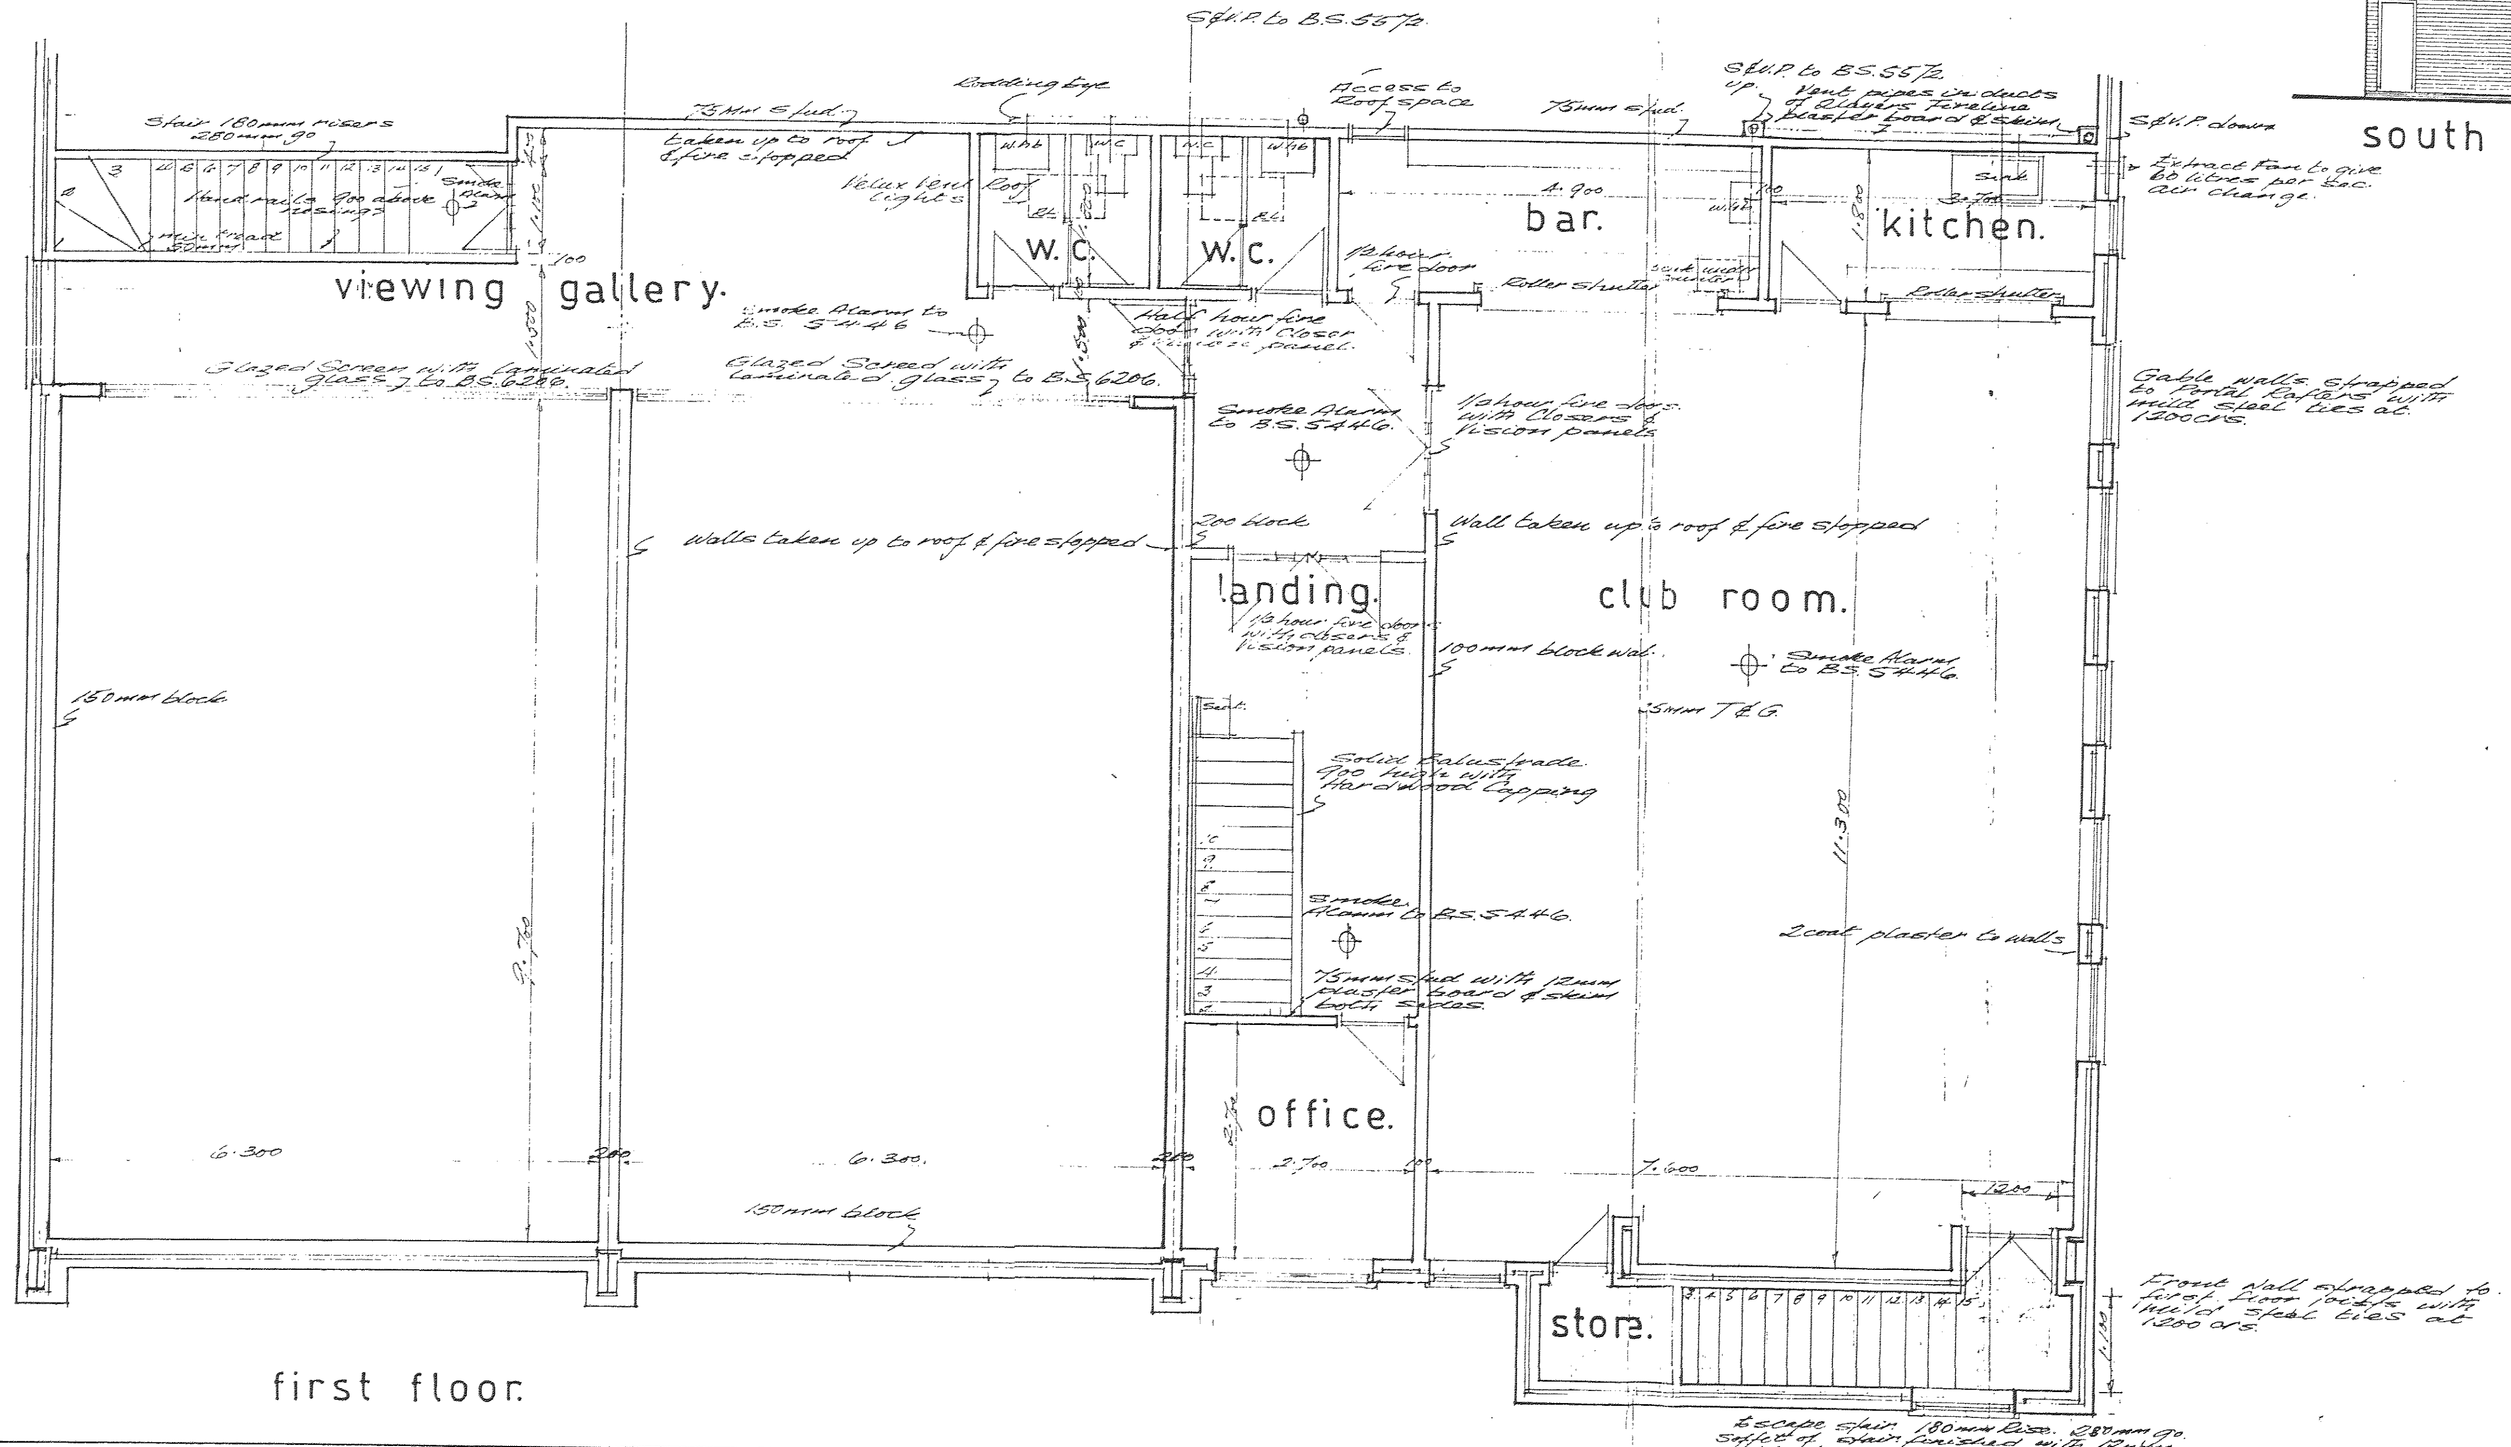

first floor.

Walls:- 265mm Cavity brick & 140mm Concrete block with 60mm Rockwool batts or Cavity Wall ties at 900 horizontal & 450 vertical 900 Horizontal.

Foul Drains:- 100mm UPVC Polydrains to manufr. Timber cut Bed Gravel Surround with 150 Concrete over Drains passing thro. walls.

Universal Mills fitted with double seal screw down Covers.

S&V.Ps to B.S. 5572 with 38mm washers to showers 50mm waste to W.hbs. 32mm. waste to W.cnds.

Windows:- Double glazed timber with trickle vents 4000mm².

Glazing to Vulnerable areas to B.S. 6206.

Escape signs over doors to B.S. 5499.

Emergency lighting to B.S. 5266.

Fire Safety Signs to BS 5499 Part 1. to escape routes fire doors & fire exits.

Emergency lights over escape doors internal & external.

Soakaways constructed in accordance with B.R.E. Digest 365. with additional herringbone leach drain.

notes.

SPORTS CENTRE AT PECKLETON LANE, DESFORD. FOR S.I.D.

SCALE : 1:50 1:100	
DRW. No. 4/2/94	DATE. JAN '94

PREMISES AS EXISTING

1100
120 Rd