

existing front elevation

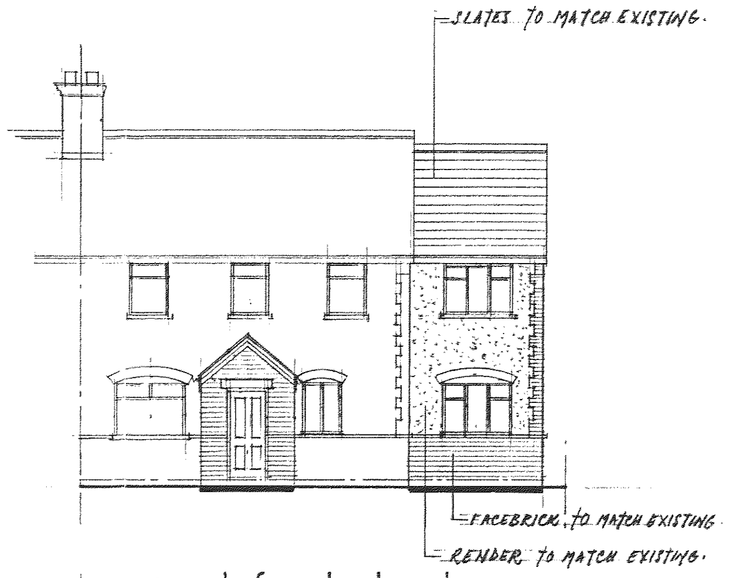

proposed front elevation

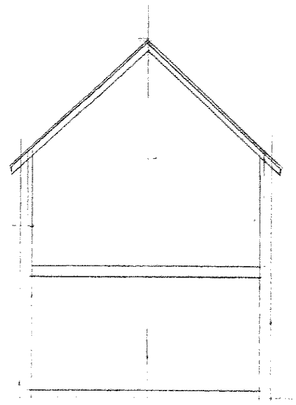

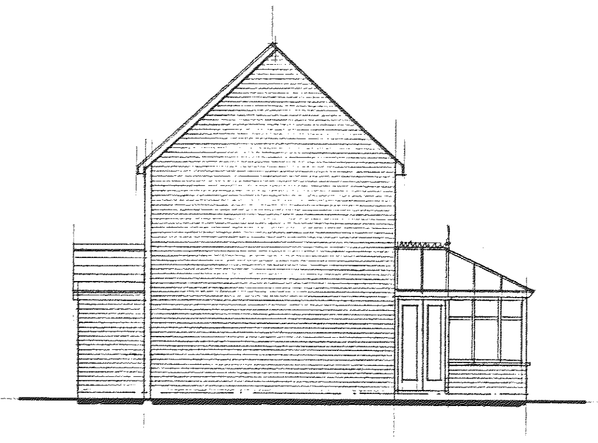

prop: side elev: to boundary



proposed rear elevation

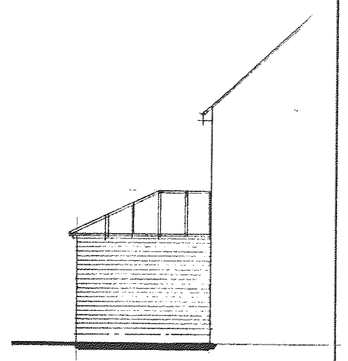

prop: side elev: to no 62

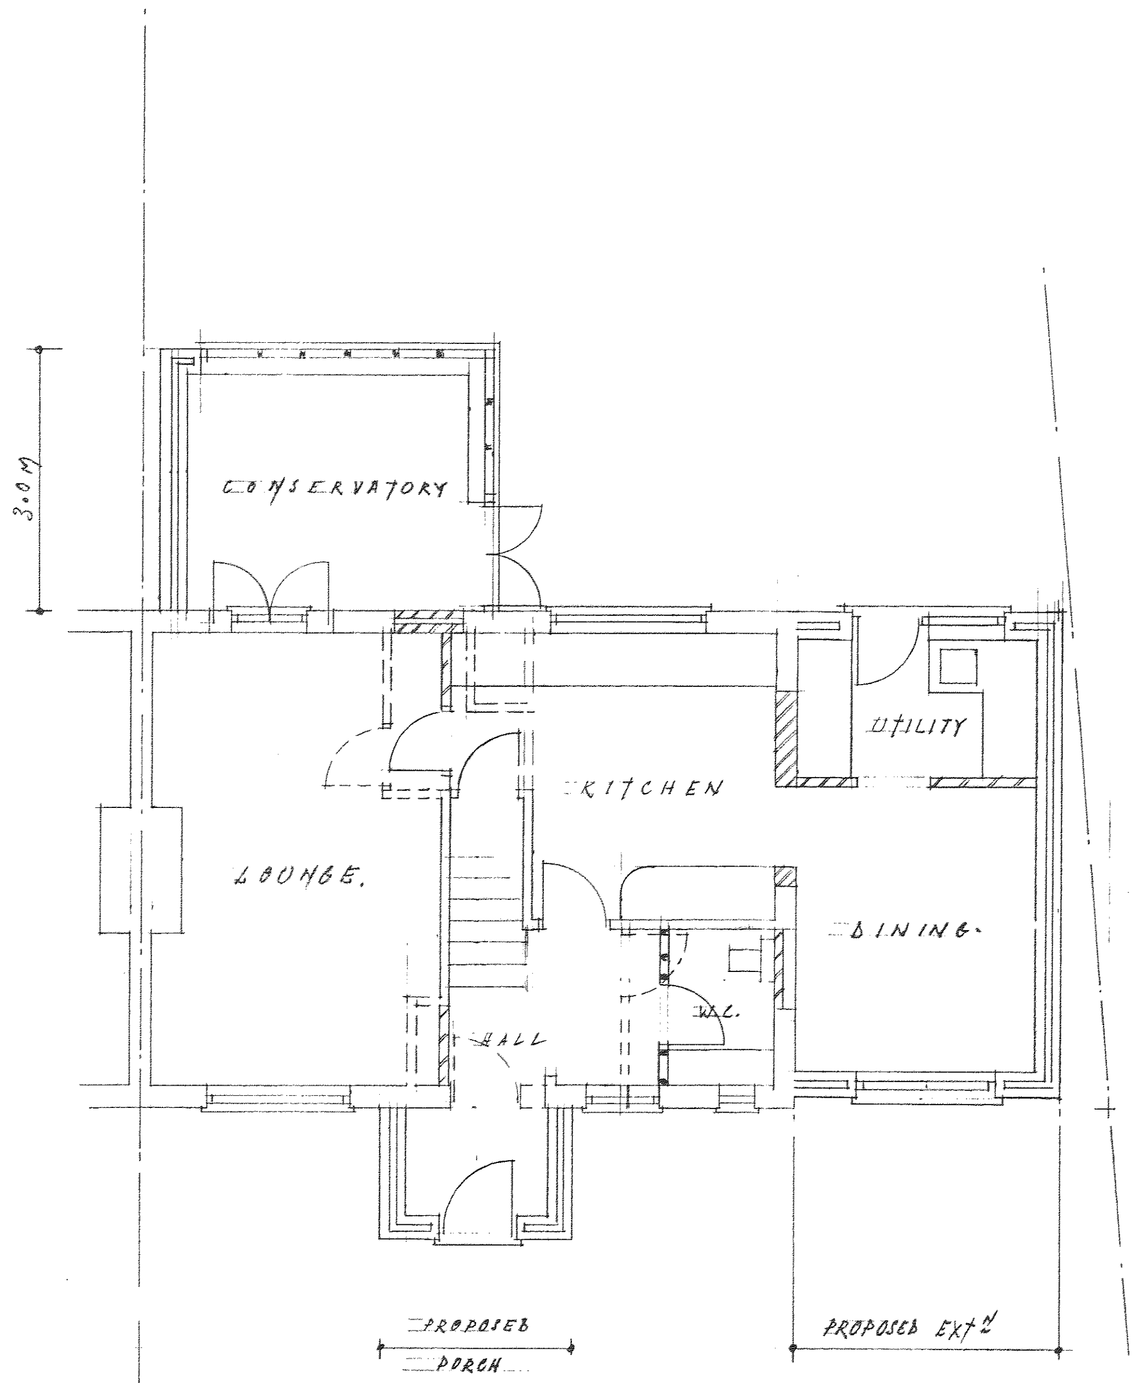

GROUND FLOOR

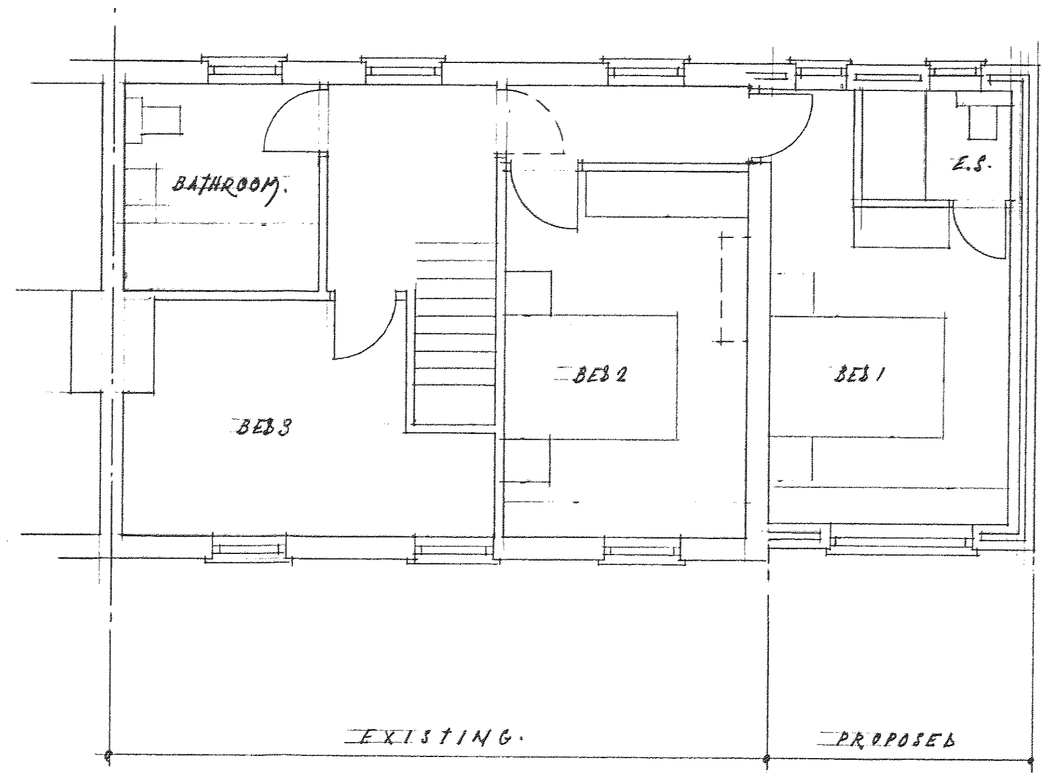

FIRST FLOOR

NOTES:
All dimensions must be checked on site and not scaled from this drawing.

A	Date	Revisions

© copyright

DEVELOPMENT SERVICES
01 APR 2008
RECEIVED

Client
MR R TIMSON.

Job Title
60, LYCHGATE LANE,
BURBAGE,
LEICS.

Drawing Title
PROPOSED EXTENSIONS
TO THE SIDE & FRONT
OF SEMI-DETACHED HOUSE.

846185. 079800 31620

Scale 1:50 & 1:100

Date FEB 2008 | Drawn by D.J. WILKINSON.

PP 407761

Drg. No. 4117 | Rev.

JOHN E WRIGHT 526657

2 points

2008
LE10 1BZ

594 x 841mm A1