


\\corp.pbwan.net\GLB-E&I\UK\GB\WKK300-WAR\shared\Projects\42523-WSP-XX-XX-DR-OT-00009\_S0\_P02.1.dwg Originator: UKAWG775

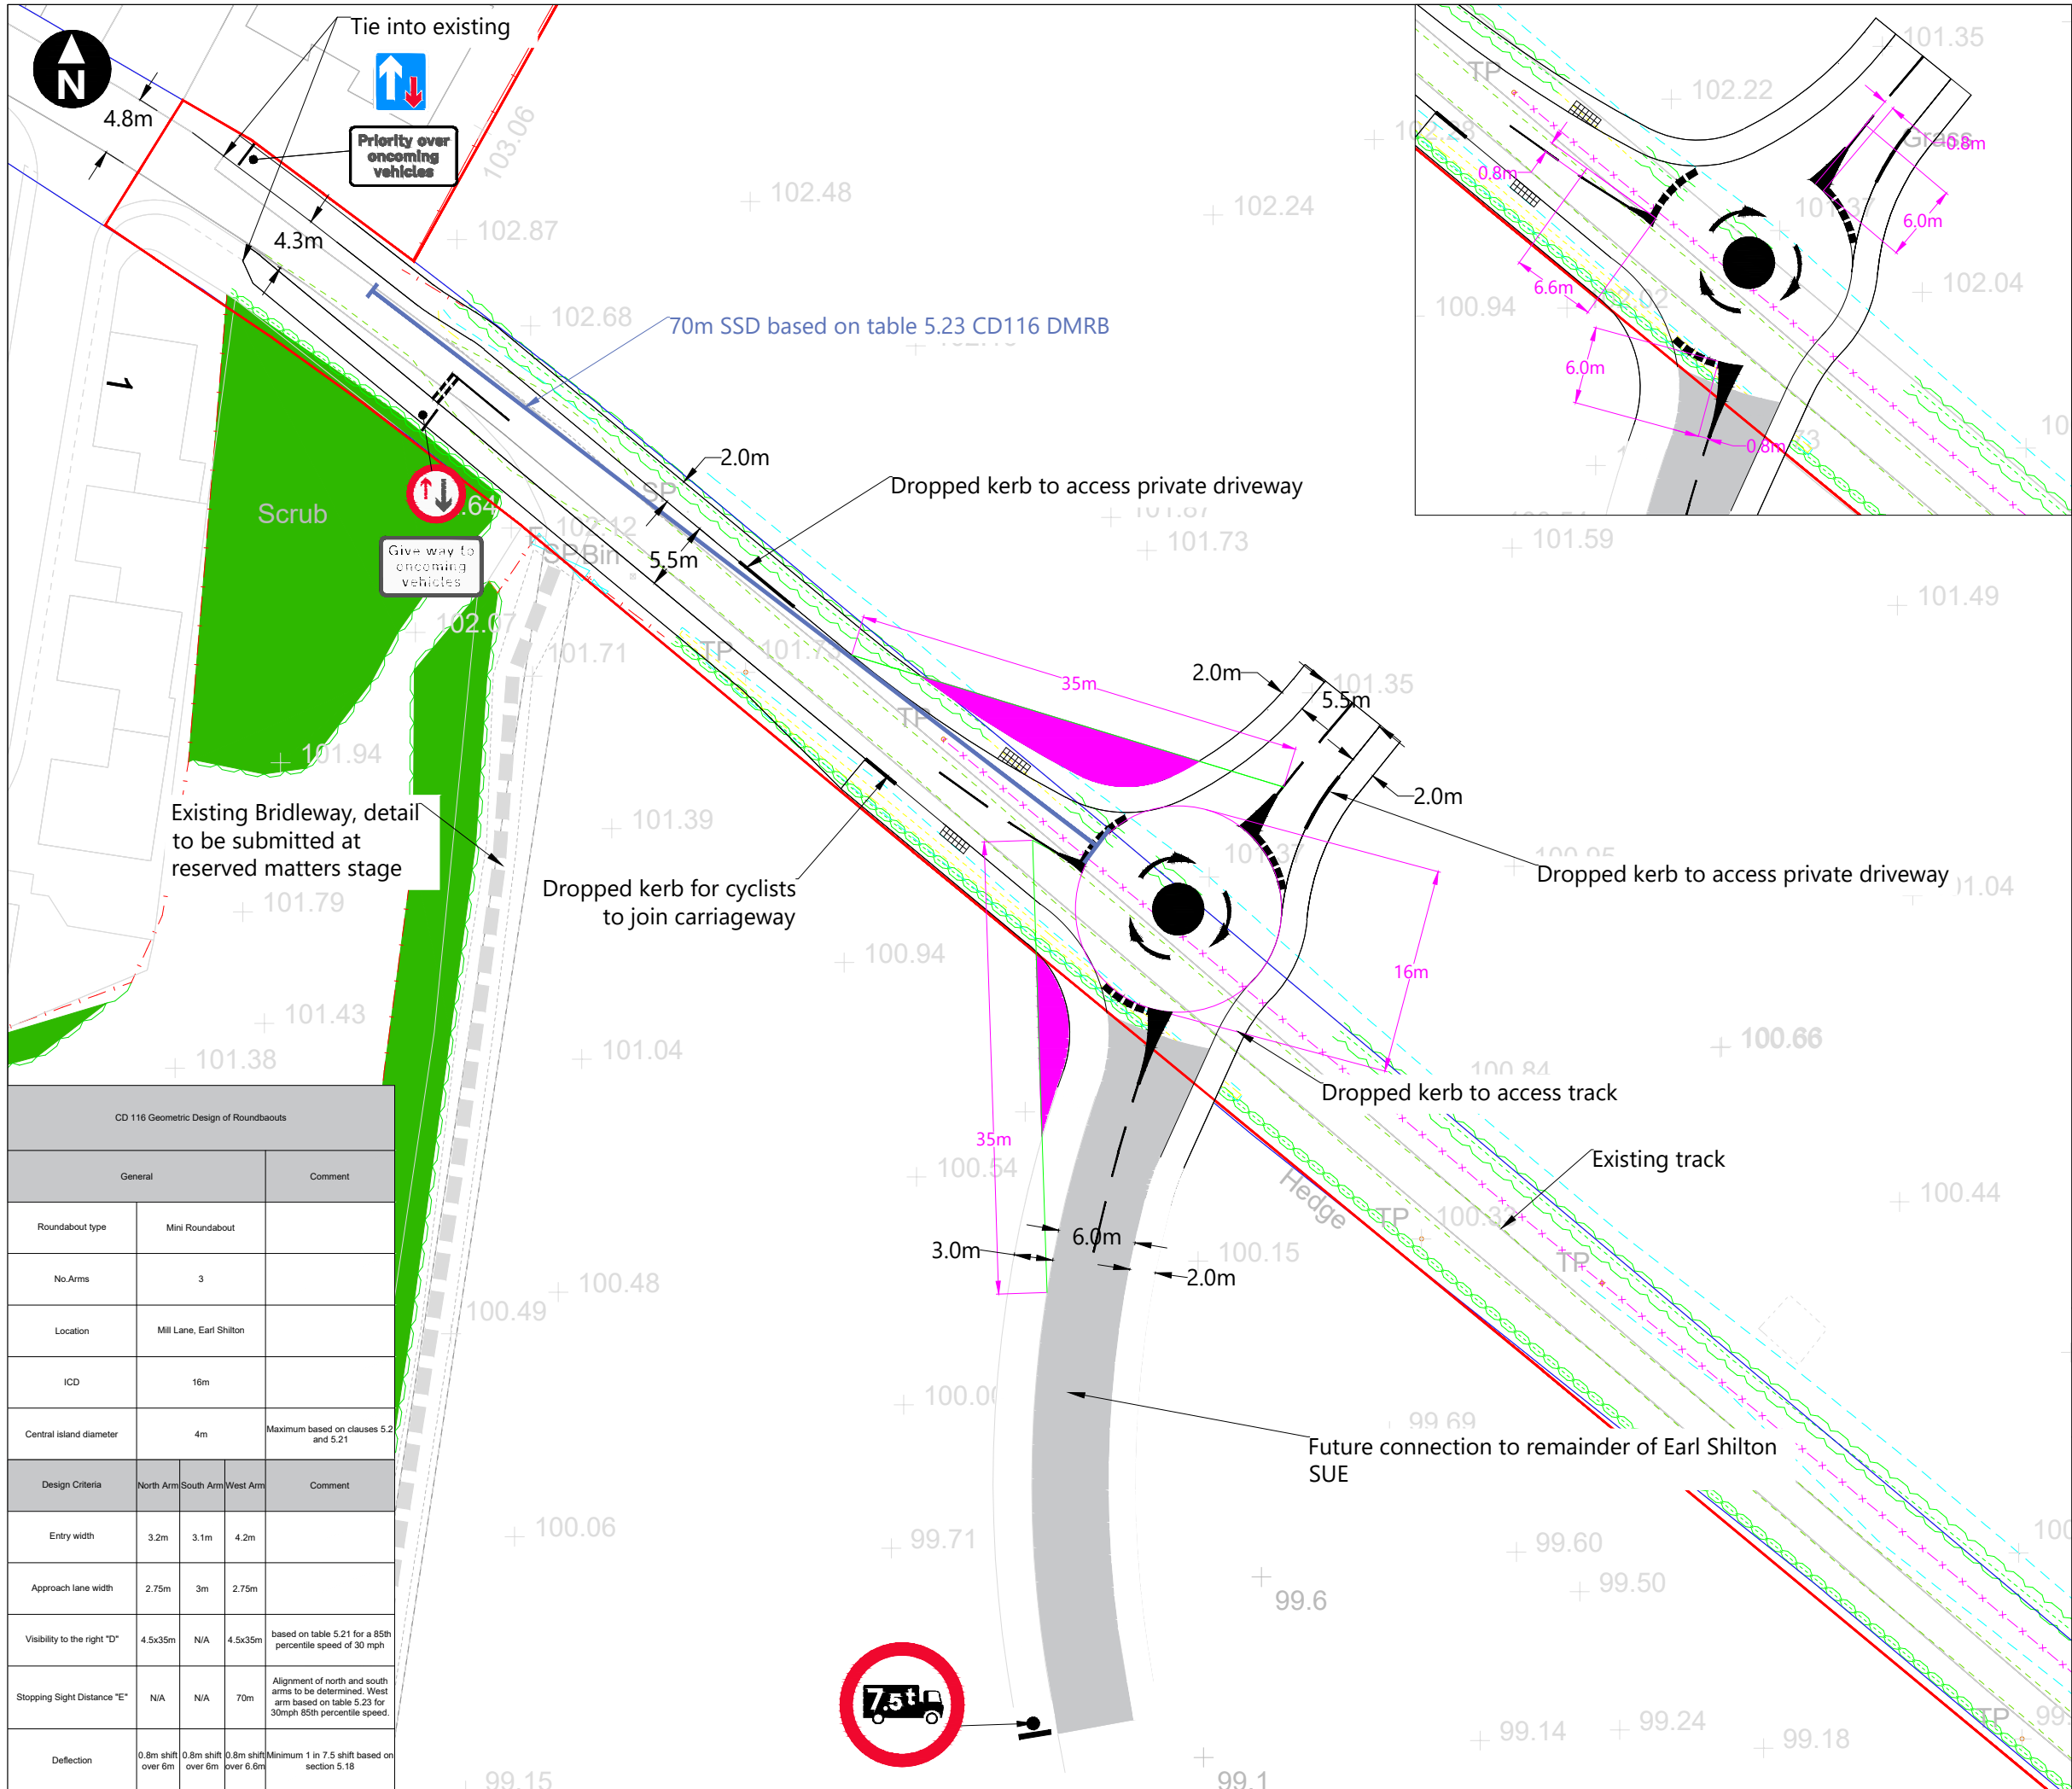

Key

- Proposed scheme
- Proposed lane marking
- Site boundary
- Highway boundary
- Visibility from Table 5.21, CD116
- Area required for visibility

- NOTES:
- This proposal is a preliminary design only and it is not suitable for use for construction. Additional surveys including utility and drainage information will be required to develop this design to a detailed design.
  - Reference should be made to other documents accompanying this planning application.
  - Drawing to be used for planning purposes only.

0 m 25 m  
Scale 1:500 @ A3  
© Crown copyright. All rights reserved. Licence number AL100001776.

Barwood Strategic Land LLP

Earl Shilton Sustainable Urban Extension (SUE)  
Planning Application

**Mill Lane  
General Arrangement Plan with  
Topographical Survey**

February 2024

**wsp**