


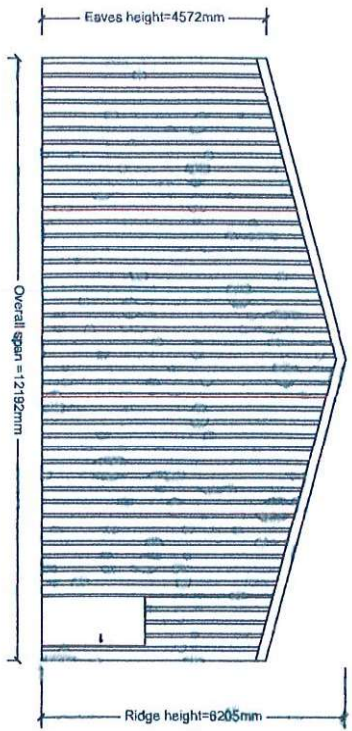


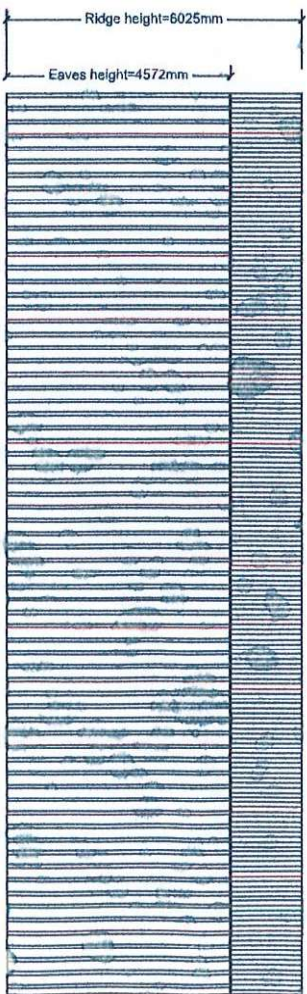

Roof sheets: Big 6 profile natural grey fibre cement.
Side cladding: Box profile metal sheet in green.
Personal door is 2100mm high 1000mm wide.

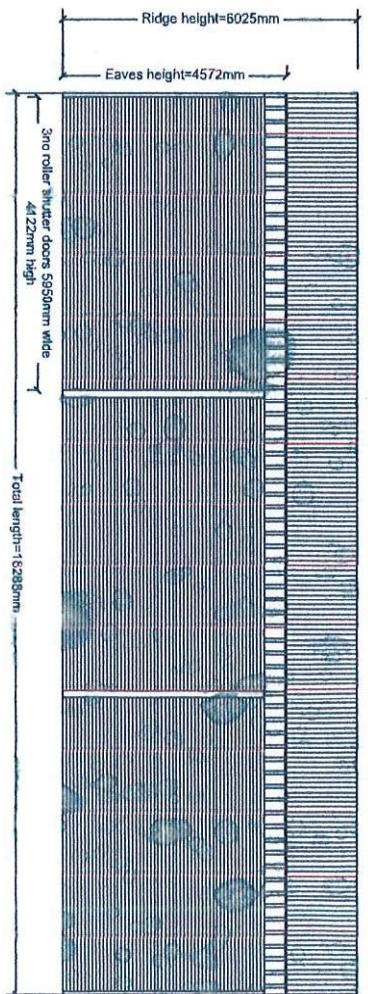

Elevation drawings

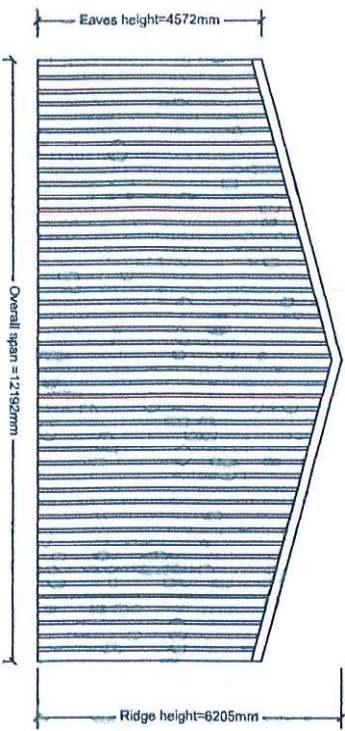

ANTHONY CONSTRUCTION (ERECTING & CLADDING SPECIALISTS) LTD	
Drawn by: MHA Anthony	
Client: Mr. M. Anthony	
Scale: 1:100	