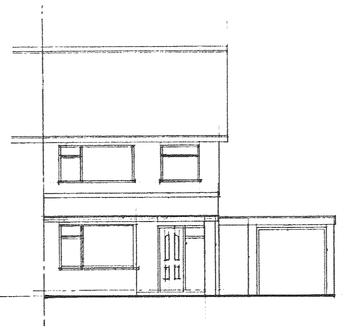

existing front elevation

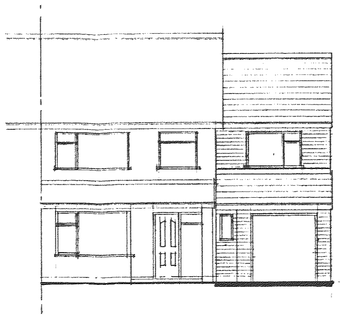

proposed front elevation

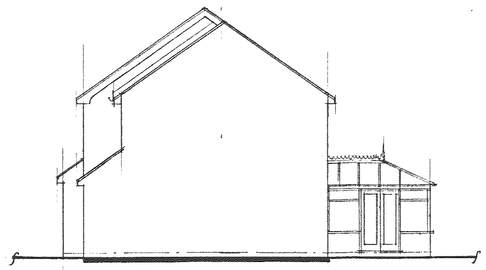

proposed side elev: to no 7

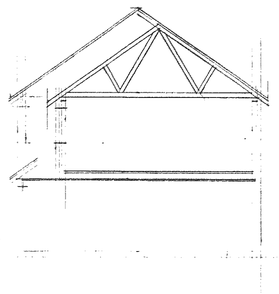

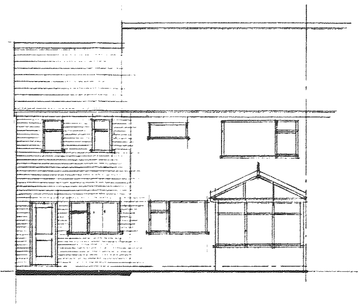

proposed rear elevation

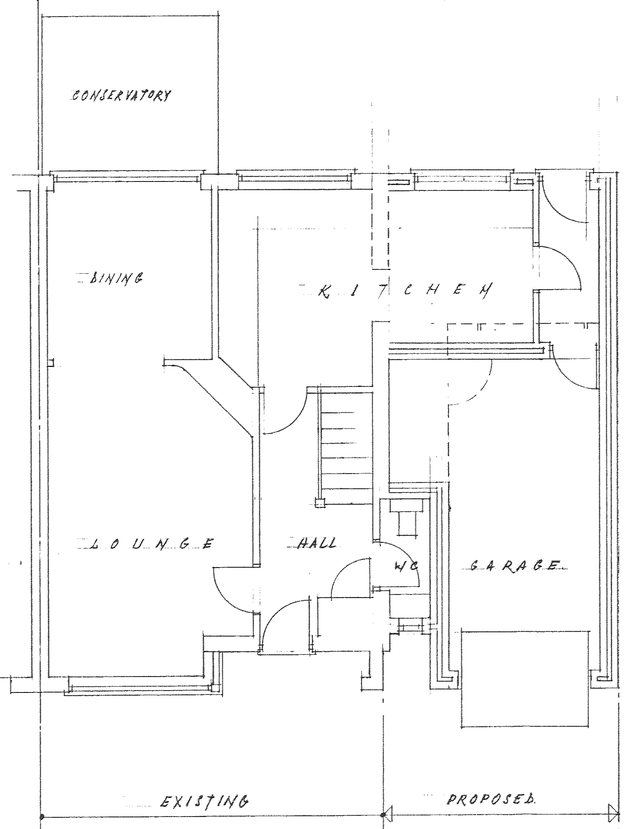


GROUND FLOOR

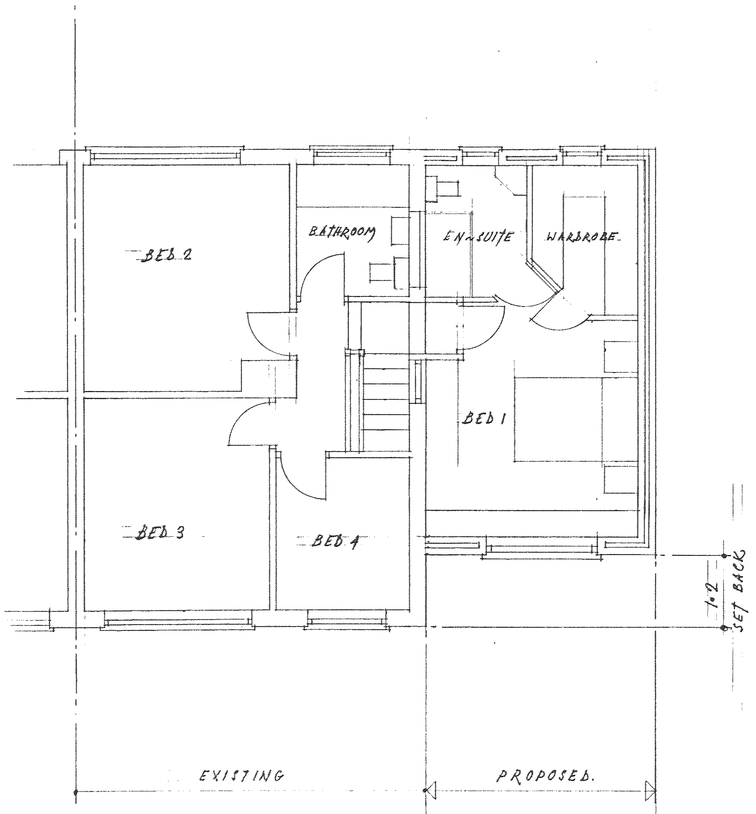


FIRST FLOOR

NOTES:
All dimensions must be checked on site and not scaled from this drawing.

| | | |
|---|---|---|
| | | |
| | | |
| | | |
| A | | |
| | Date | Revisions |

© copyright

DEVELOPMENT SERVICES
26 JAN 2006
RECEIVED

Client
MR & MRS. A. LAKIN.

Job Title
5, SANDY CRESCENT,
HINCKLEY.
LEICS.

Drawing Title
PROPOSED EXTENSION TO THE SIDE OF:- SEMI-DETACHED HOUSE.

11/322

Scale 1:50 & 1:100

Date | Drawn by

Dwg. No. | Rev.

JOHN E. WRIGHT 526657

2 parts.

594 x 841mm A1