
A3

General Notes.

1. Do not scale this drawing. If in doubt, ask.

NORTH

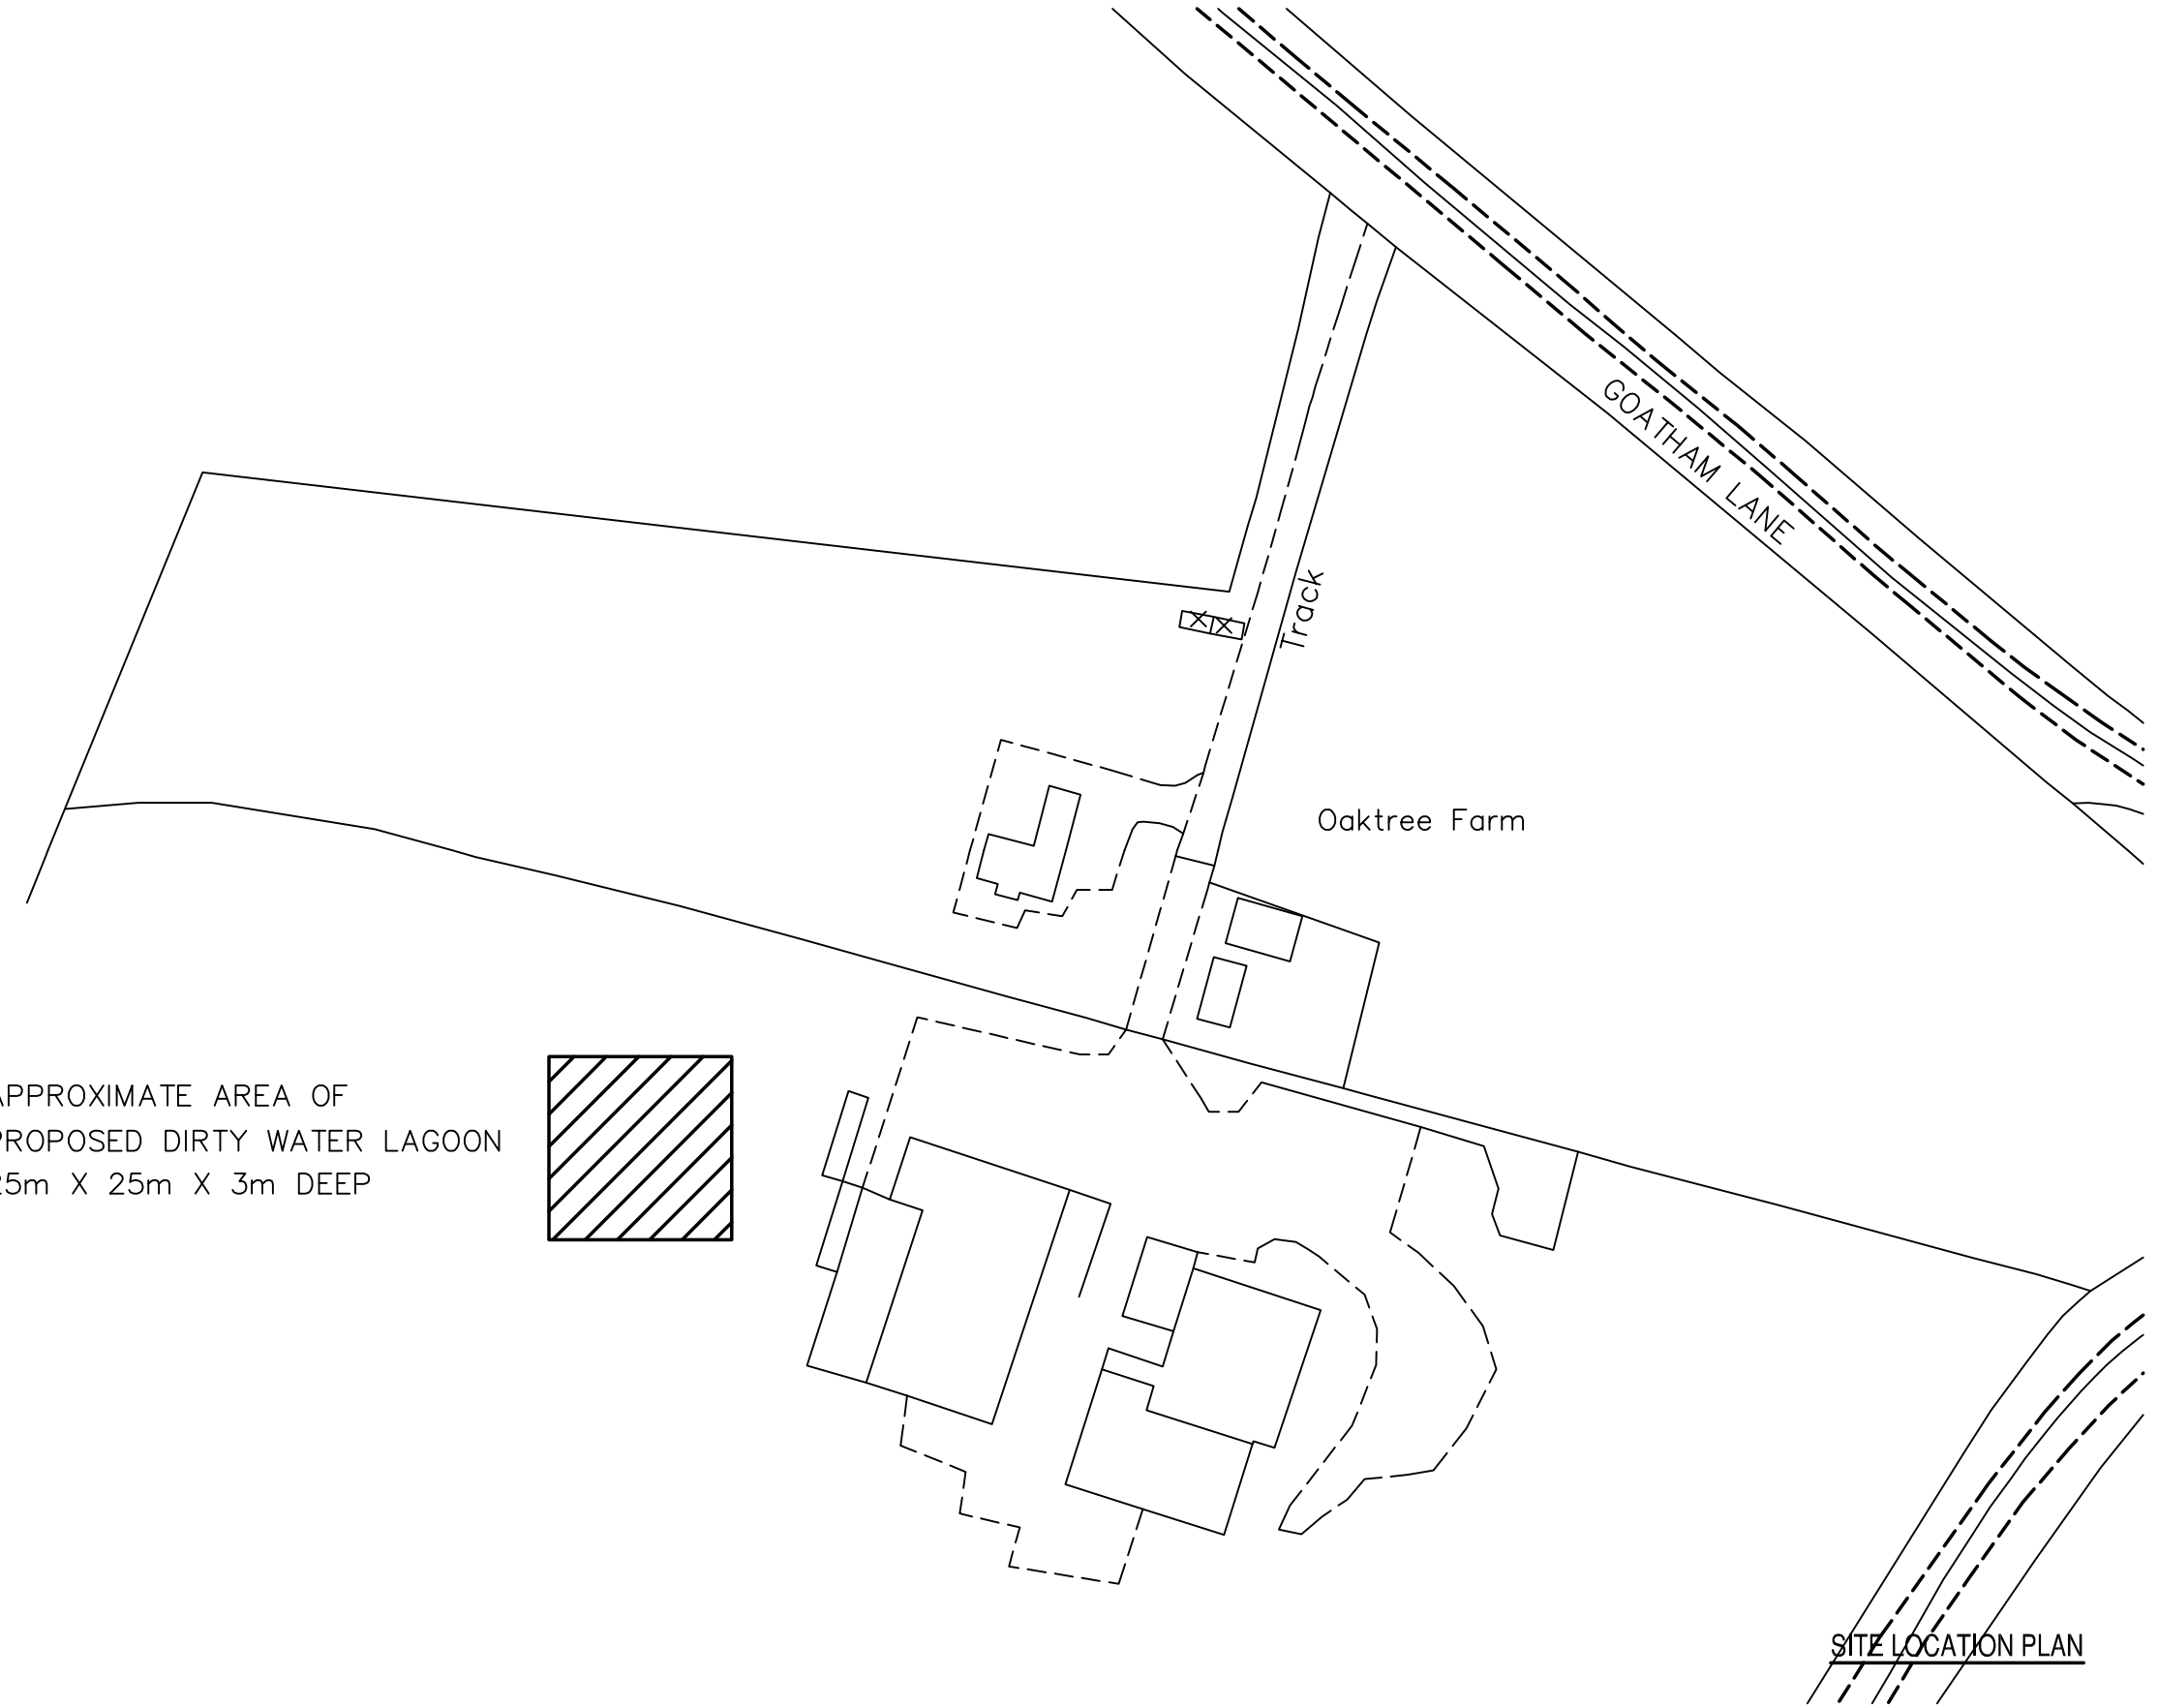

APPROXIMATE AREA OF
PROPOSED DIRTY WATER LAGOON
25m X 25m X 3m DEEP

SITE LOCATION PLAN

Rev.	Date	Amendments	By	Chk. by

Rodgers Leask Environmental Limited
Consulting Environmental & Geotechnical Engineers
Role Mill, 49 Canal Street, Derby, DE1 2RJ
Tel: 01332 226630 Fax: 01332 346637
E-mail: rlin@rodgersleask.co.uk Website: www.rodgersleask.co.uk

Project.

PROPOSED DIRTY WATER LAGOON
OAK TREE FARM
GOATHAM LANE
OBASTON

Drawing Title.

SITE PLAN

	Drawn	Checked	Status.	Scale.
Init.	DWF	DWF	INFORMATION	1/1000 @ A3
Date	10.08.11	10.08.11		

Project No.	Drawing No.	Revision.
OAKTREE	001	-

File Path: