




Site Location Plan
1 : 1250

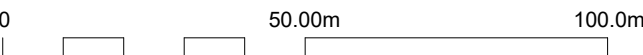

KEY: 	GENERAL NOTES: USE FIGURED DIMENSIONS ONLY DO NOT SCALE OFF DRAWINGS CHECK ALL DIMENSIONS ON SITE COPYRIGHT MINESH PATEL ARCHITECTS	NOTES:	REVISION:	Minesh Patel Architects	PROJECT: 0086 Moore Rd		DRAWING TITLE: Location Plan	REV NO:
					STAGE: 07/11/21	ISSUE DATE: 07/11/21	DRAWING NO: -A00	
					SCALE: 1 : 1250 @A1	DRAWN BY: Author		