


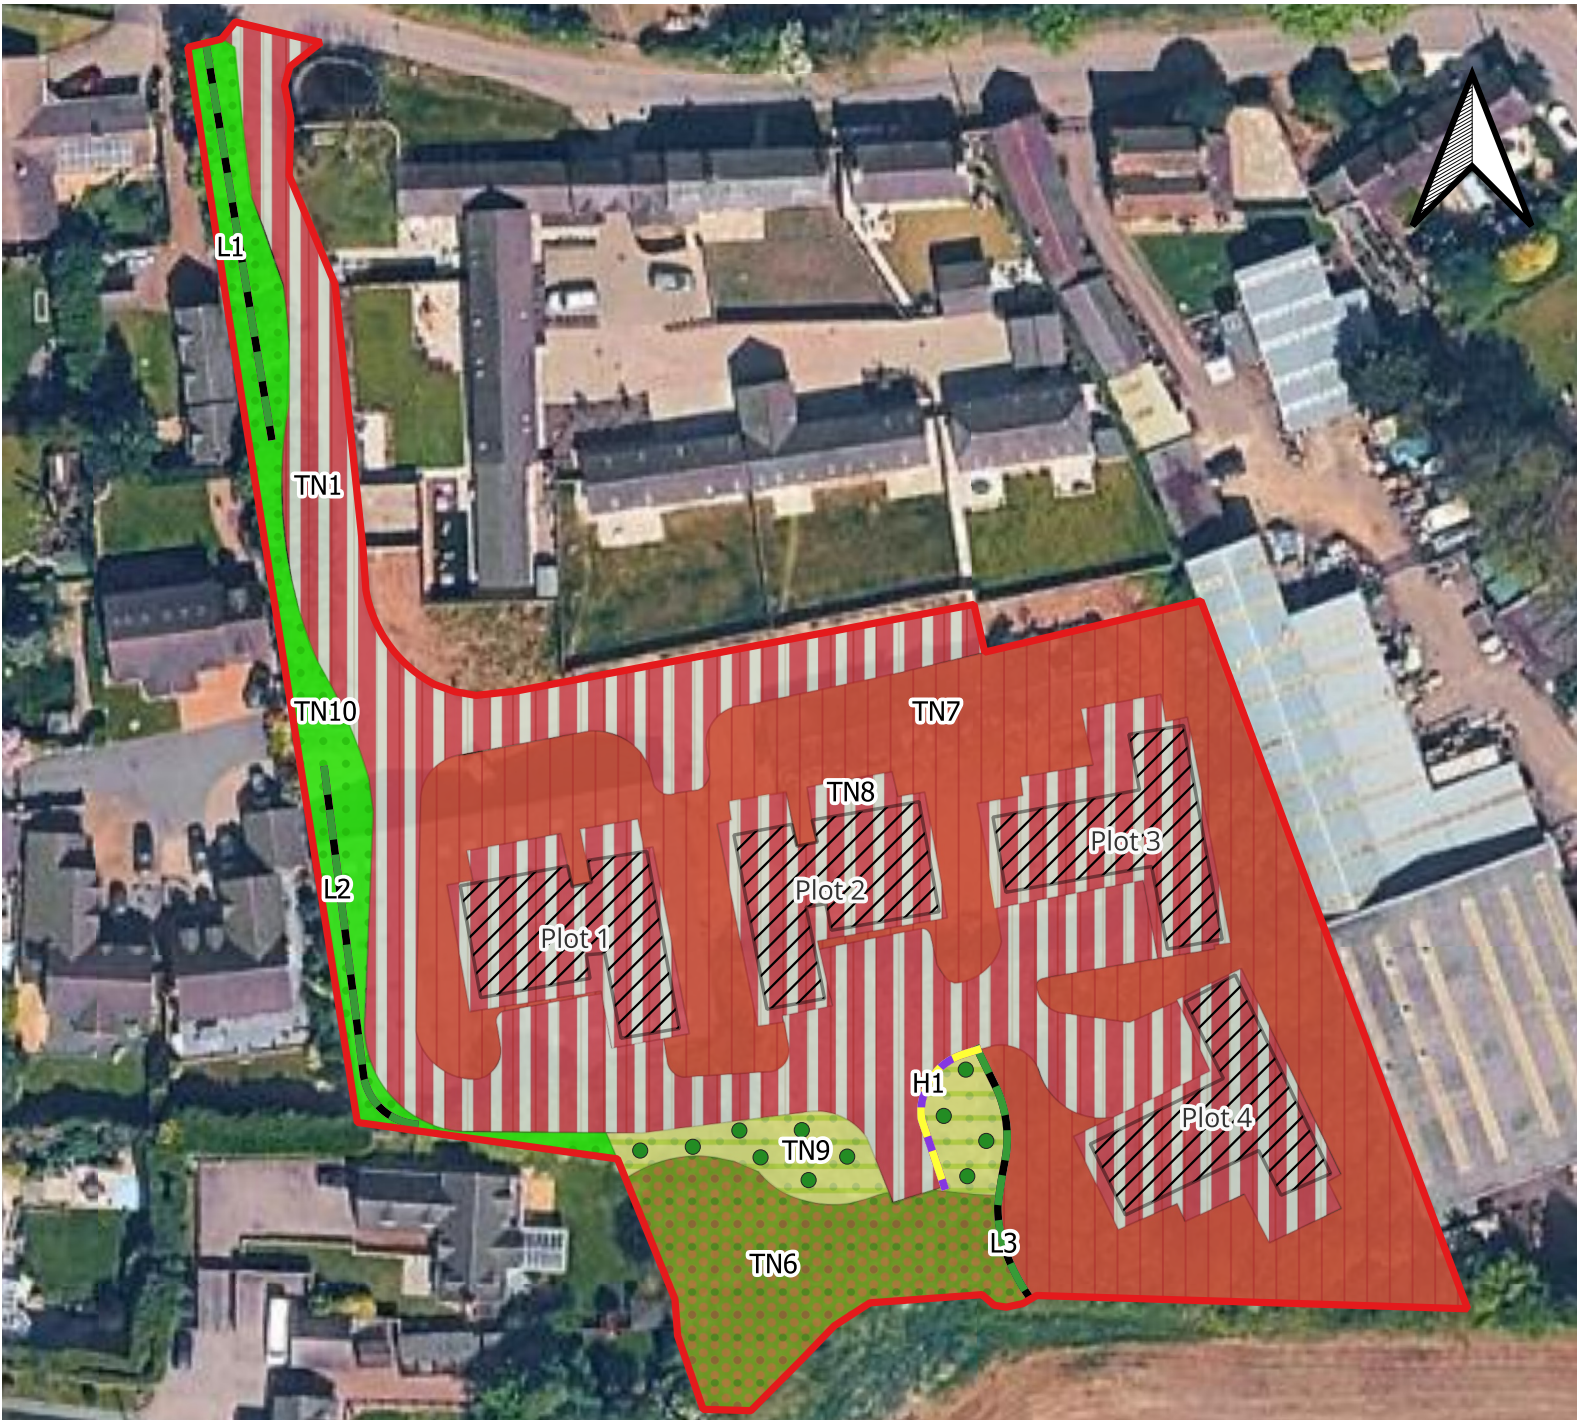

Post-development Proposed Habitat Plan

- Redline
- Artificial unvegetated, unsealed surface
- Developed land; sealed surface
- Modified grassland
- Other neutral grassland
- Other woodland; broadleaved
- Buildings
- Line of trees
- Native hedgerow
- 31 - Individual Trees - Urban Trees

Project: Wood Lane

Location: CV9 3QB

Scale: 1:800

