
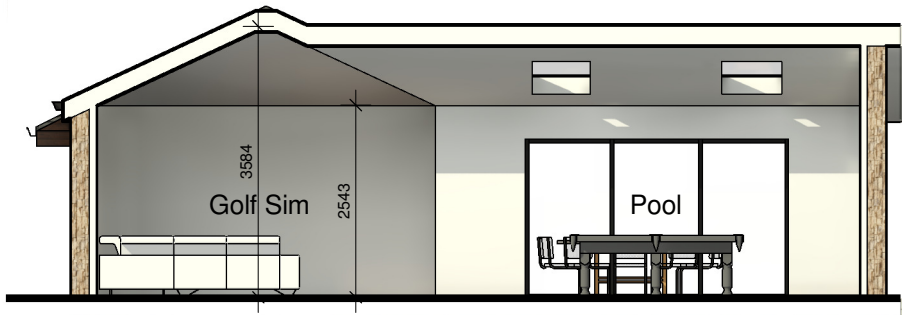
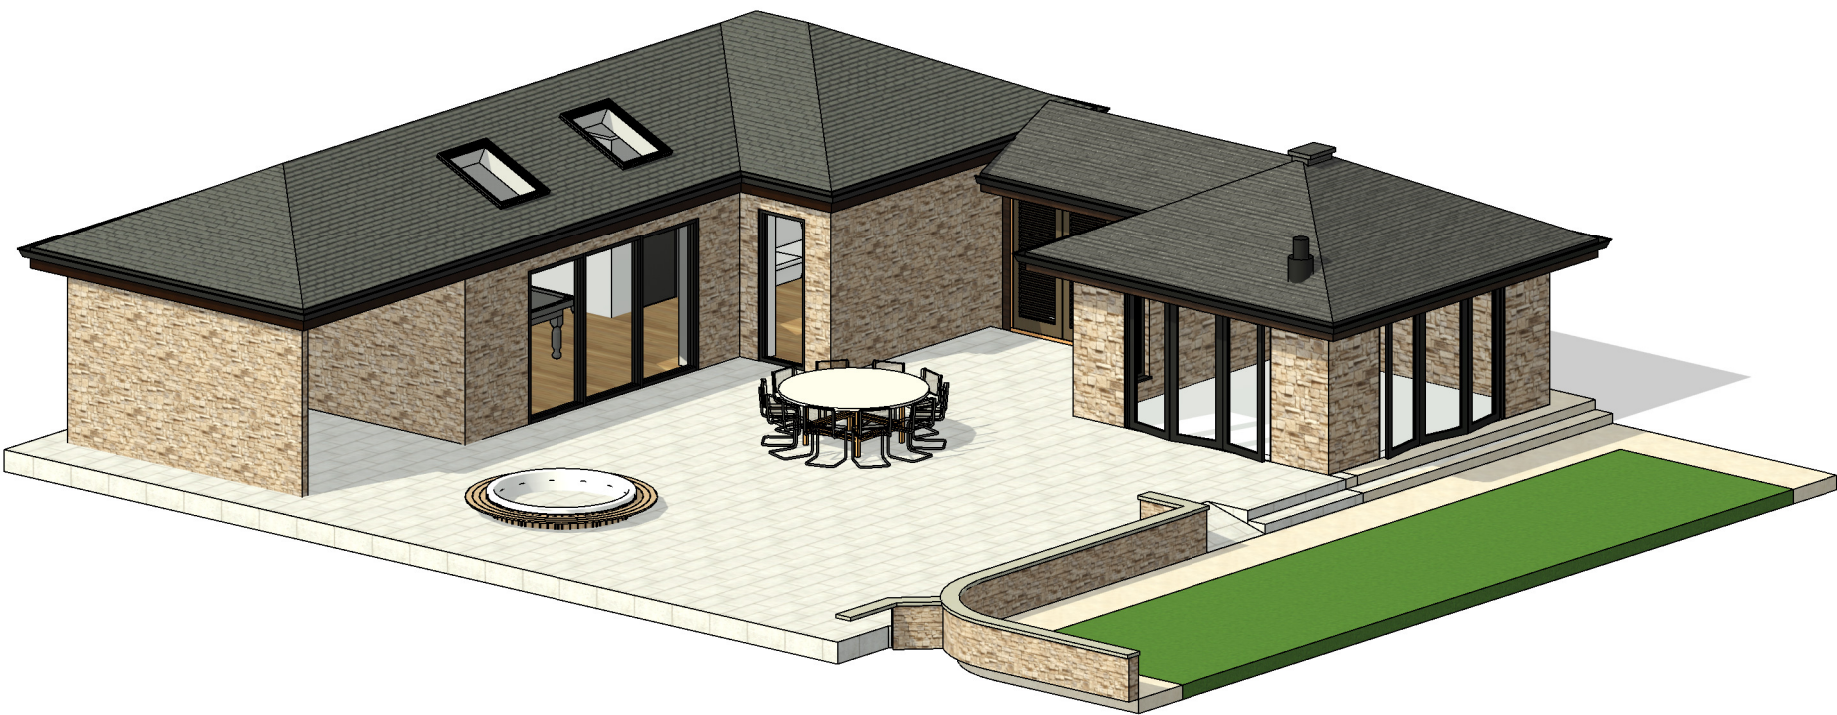
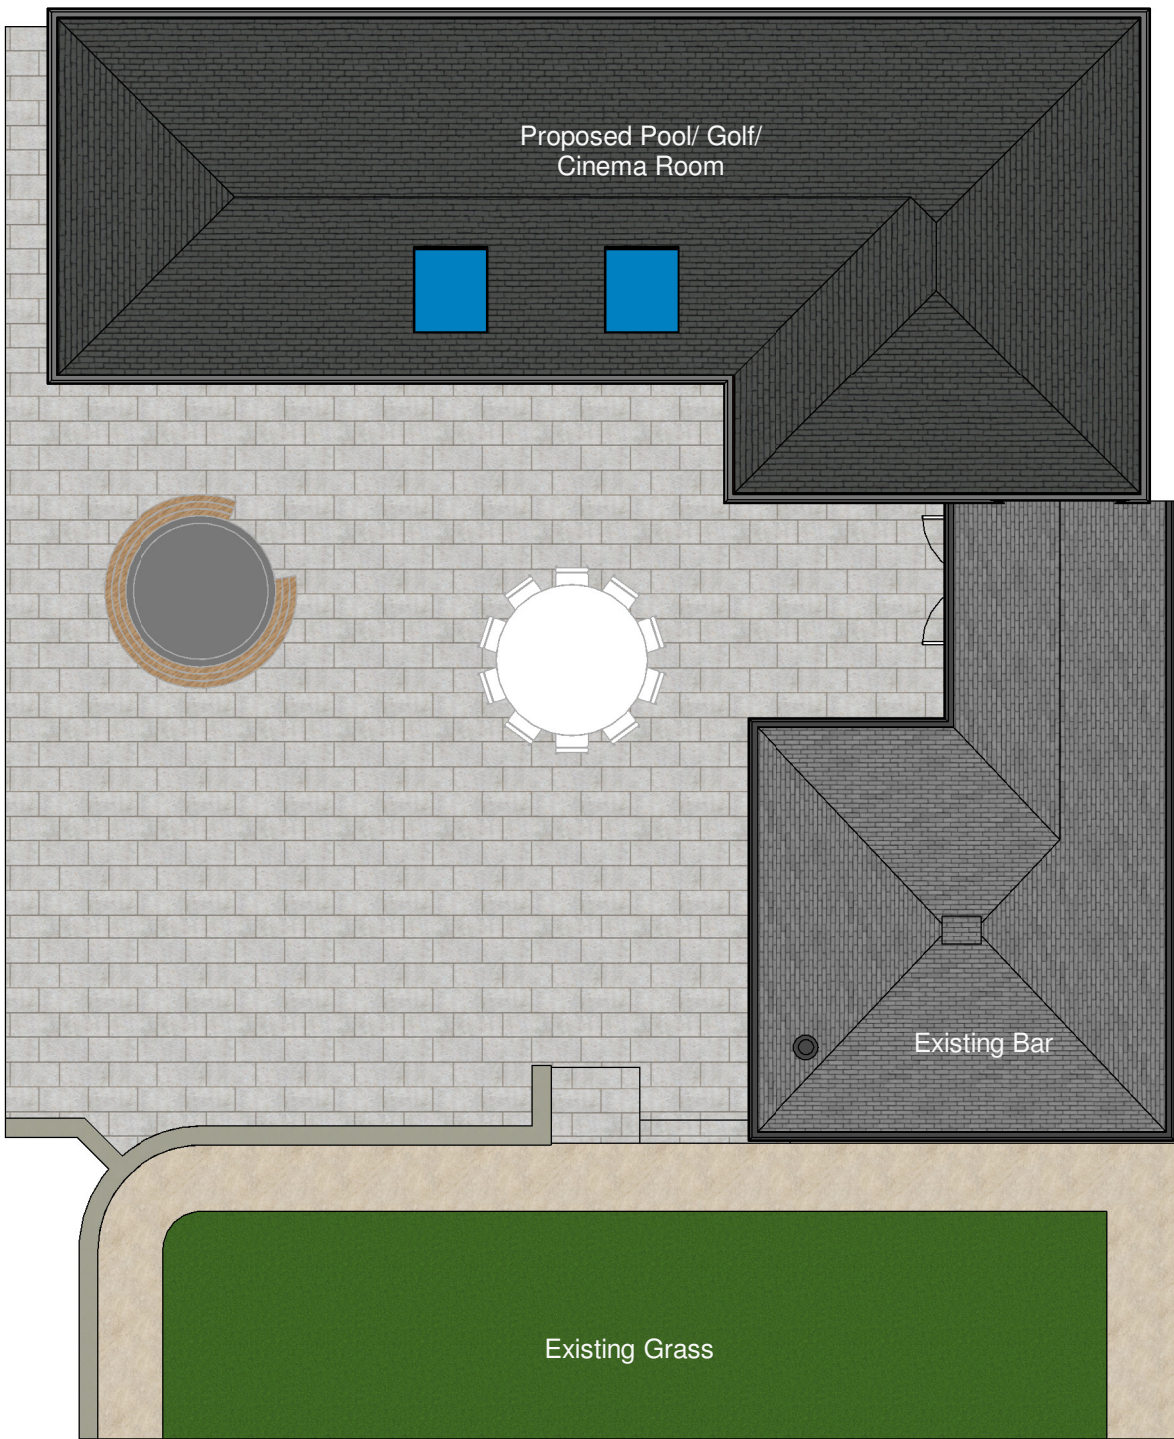


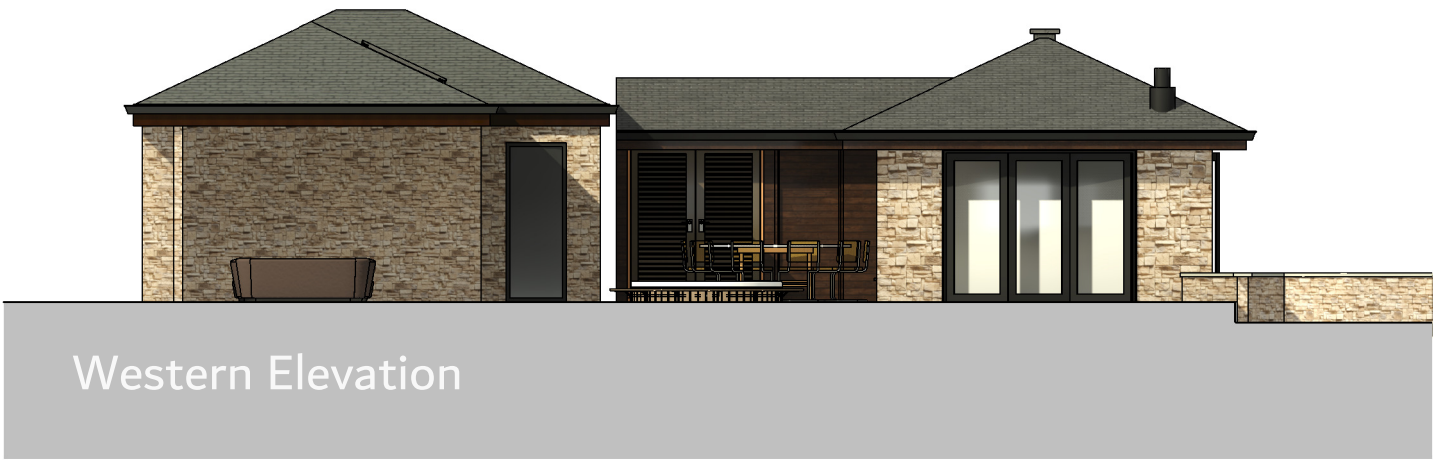

Client Mr Halliday			HAYWARD architects		
Project Title Merton House Grove Rd, Burbage Proposed Social Space					
Drawing Title Scheme 5			19 Station Road Hinckley Leicestershire LE10 1AW		Tel: 01455 635 665
			www.haywardarchitects.co.uk		
Scale 1:100	Date March 2025	Sheet A2	Job No. 24 96	Drawing No. 07 B	
Author MO	Checked by LJW				
THE COPYRIGHT OF THIS DRAWING IS VESTED IN HAYWARD ARCHITECTS LTD. REPRODUCTION IN ANY FORM, EITHER IN WHOLE OR IN PART IS FORBIDDEN WITHOUT THE PRIOR WRITTEN PERMISSION OF THE COPYRIGHT HOLDER. DO NOT SCALE FROM DRAWING AND ONLY FIGURED DIMENSIONS ARE TO BE USED			Status Design Development		