
0 1 2 3 4

Notes:

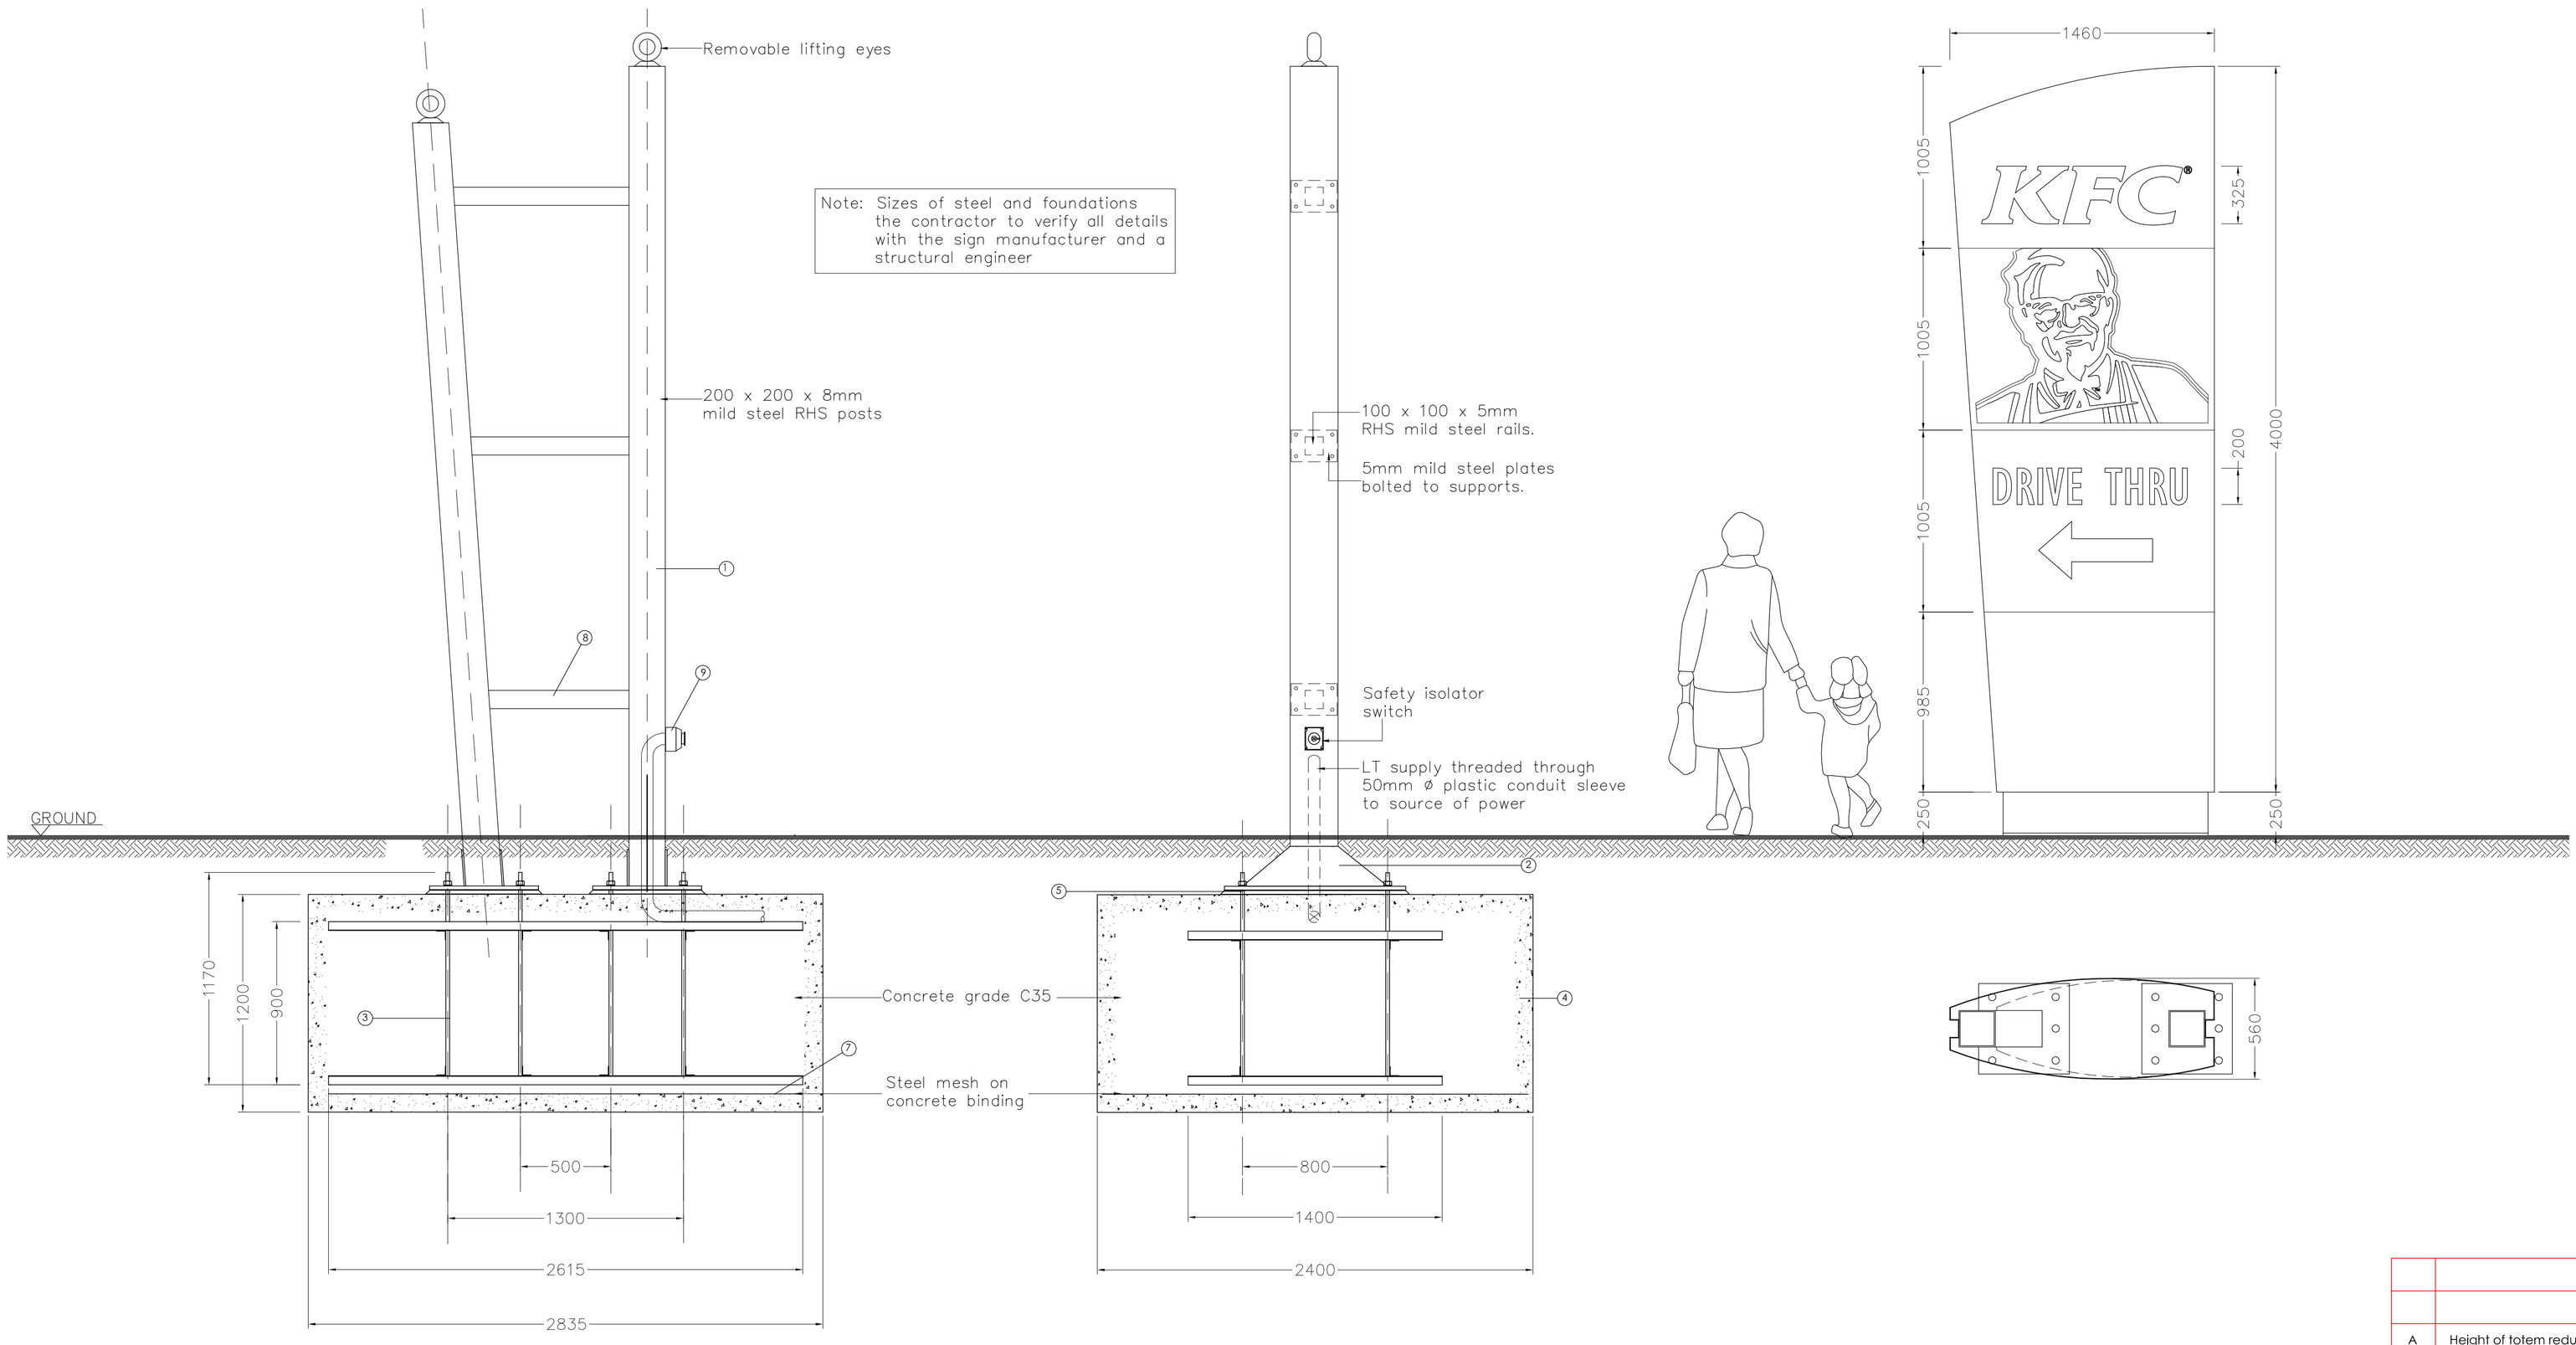

KEY

1. Posts manufactured from 200 x 200 x 8mm RHS mild steel
2. Strengthening gussets from 10mm thick mild steel.
3. M20 grade BBHTS threaded studding complete with Hylock nuts. Formed around 50 x 50mm welded mild steel angle cage.
4. Concrete grade C35.
5. High density grout 25mm thickness.
6. L.T supply threaded through 50mm Ø plastic conduit sleeve to source of power.
7. Steel mesh/concrete binding.
8. 100 x 100 x 5mm horizontal supports complete with 200 x 100 x 6mm weded fixing plates.
9. Isolator switch.

GENERAL SPECIFICATION:

Face panels of 3mm aluminium rolled and folded, all to be finished RAL reference3001

Plinth panels of 3mm folded aluminium finished matt black

KFC logo, arrow and text of 5mm opal 050 perspex pushed through and bonded to 3mm opal 030 perspex carrier panel

"Colonels" head logo section of 5mm opal perspex pushed through and bonded to 3mm opal 030 perspex carrier panel. 5mm opal 050 to have self adhesive vinyls applied to match corporate colours.

Sign internally illuminated by T8 white fluorescent tubes (Note: only logos and lettering to be illuminated)

SIGNAGE NOTES:

1 This drawing is to be read in conjunction with dwg no. KFC/2220/PSL/01

2 Shopfitter to ensure that all new construction and materials are to comply to the local by-laws and the Building Regulations 2000 as amended.

3 All dimensions on this drawing are to be checked and agreed on site by sign manufacturer.

4 Pyton signs to be internally illuminated double sided signs. Panles to be colonels head logo on Red backgroun and text in whitethru" text in white

5 Text/ logo and registered trade marks to be in accordance with *KFC* manual.

6. Details shown on this drawing are for general guidance only Frame and foundations to suit sign manufacturers details as contrctors/sign manufacturers structural engineers details.

Rev:	Amendment:	Date:
A	Height of totem reduced	05/08/11

tdc technical design consultants
PO.Box 2941, Coalville, LE67 9AW.
tel: 07540722394
email: tsd00@btclick.com
web site: www.technicaldesign.org

Client: SME Group Ltd

Project: KFC Drive Thru at: Coventry Road Hinckley

Title: Pylon Sign

Drawn By:	Checked By:	Scale:	Drawn Date:	Revised Date:
RWD		1:20	Jan 2011	
		Size: A1		

Drawing No:	Sheet No:	Revision:
KFC/2220/BS/08	1	A
	Of: 1	