


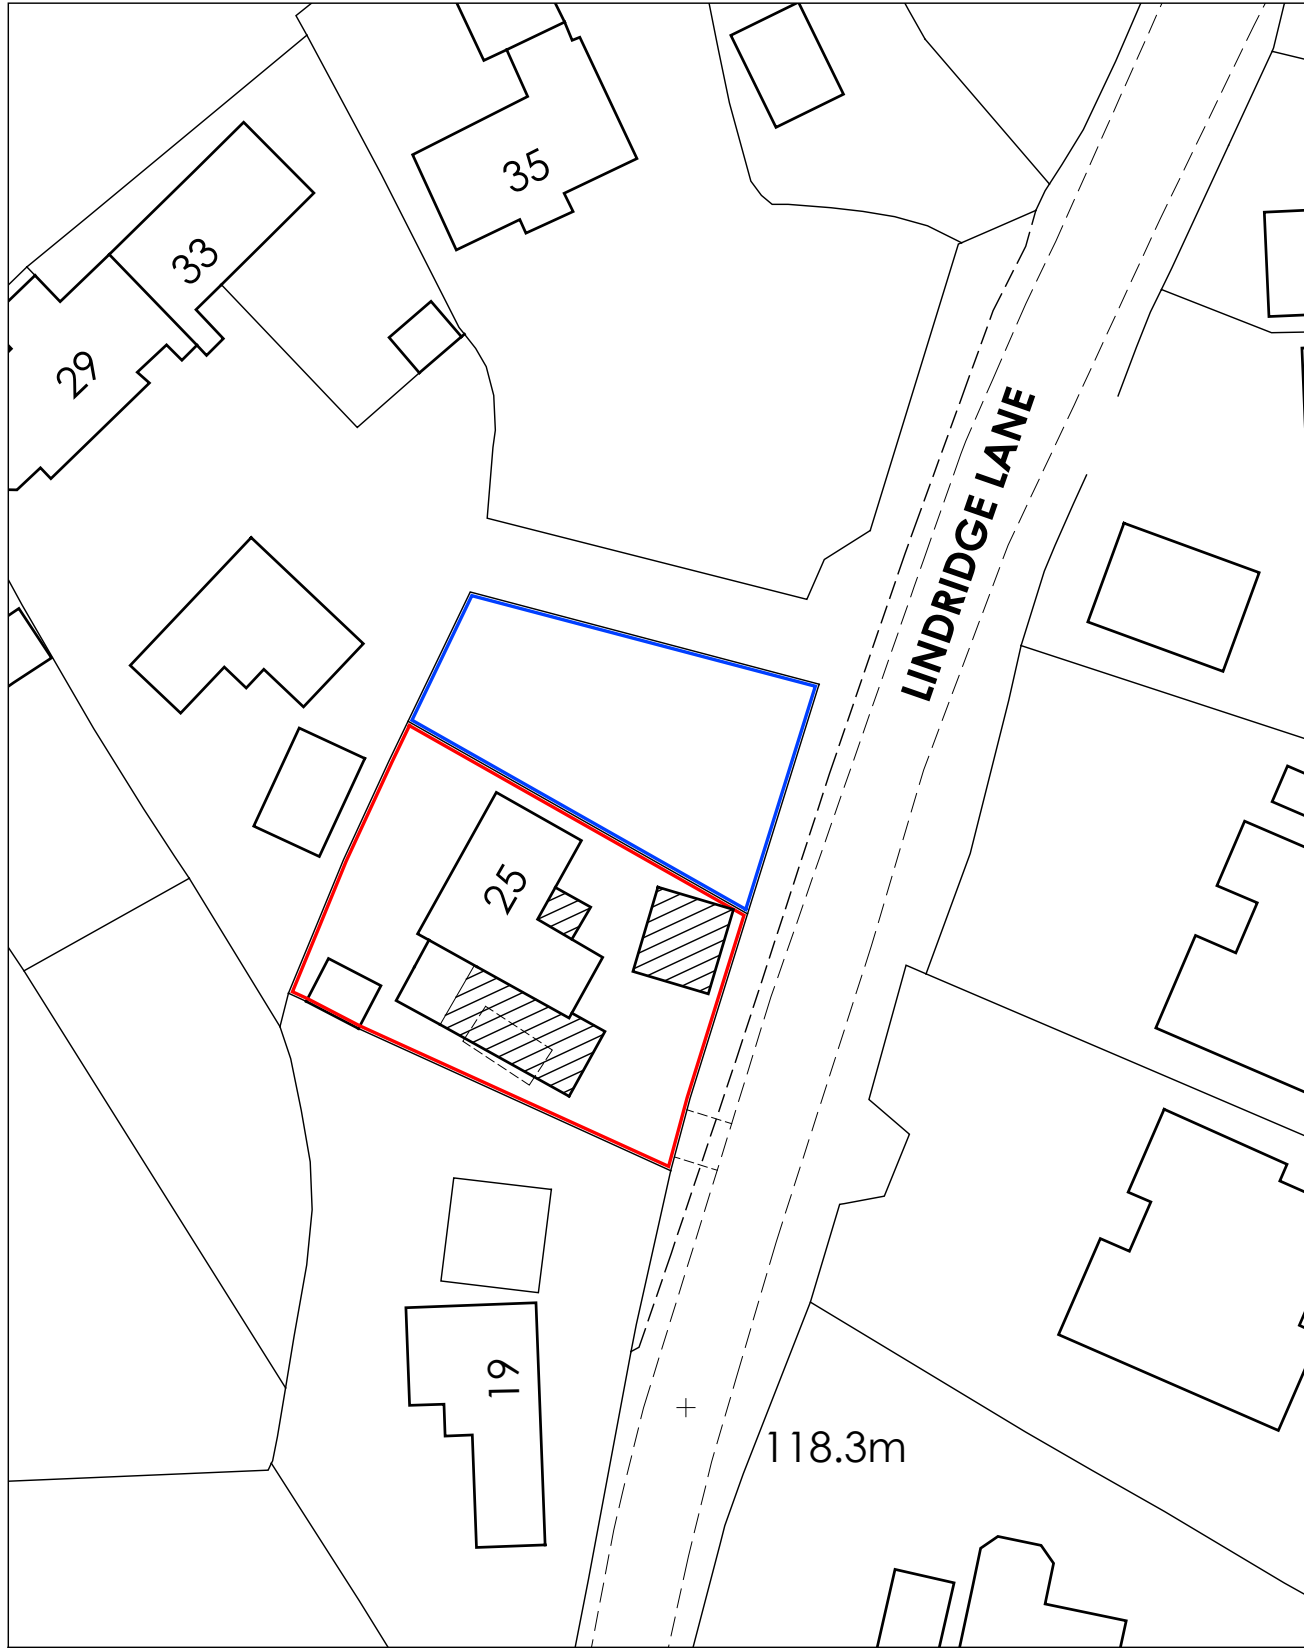
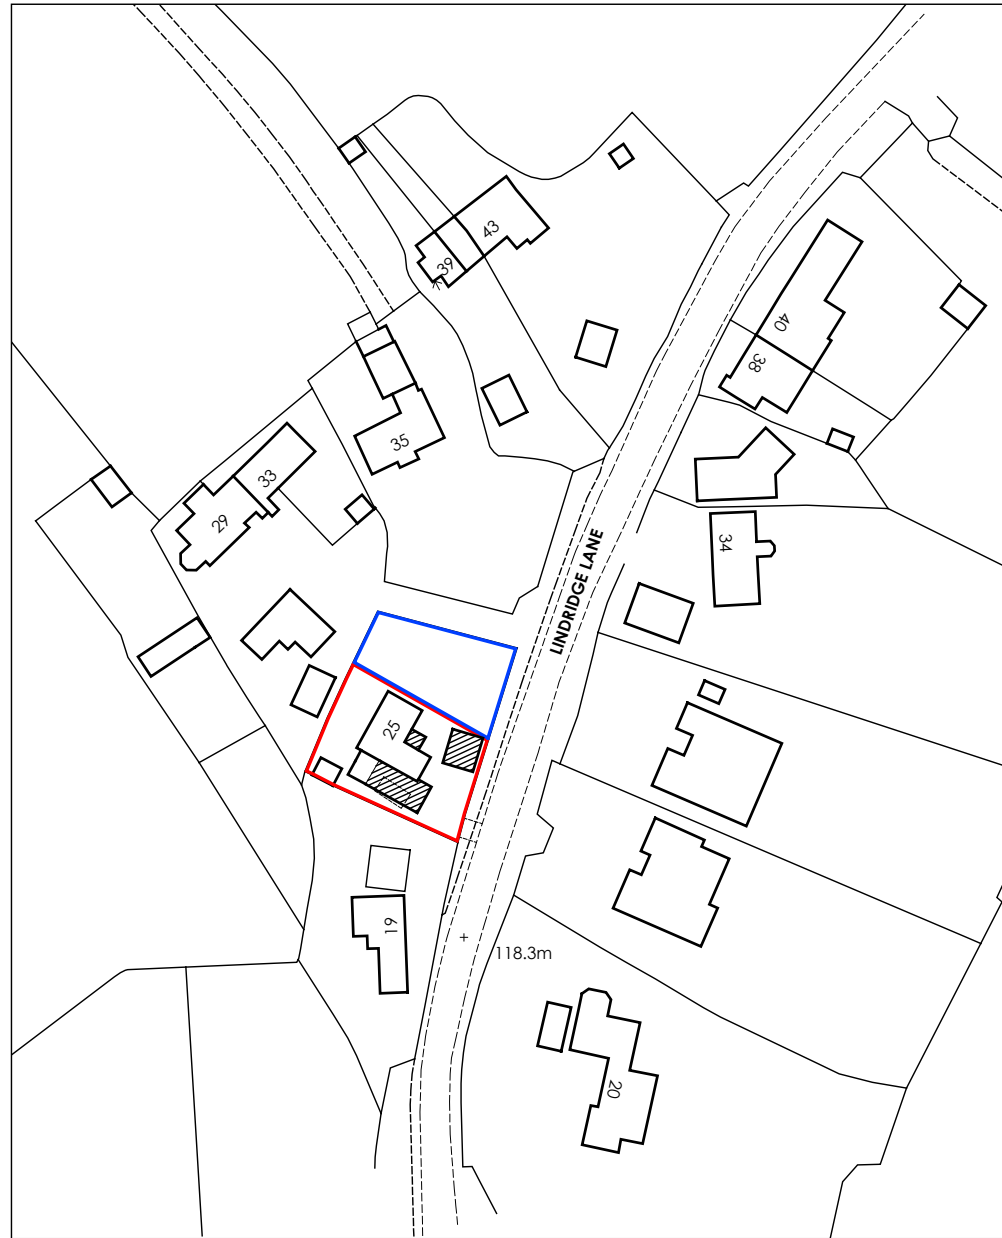


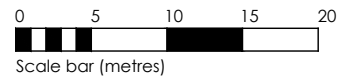

1:500 scale block plan

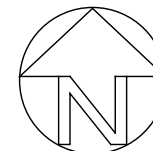

1:1250 scale location plan

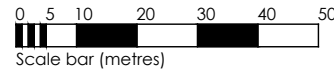

Ordnance Survey data reproduced under
Licence number AC0000815435.
© Crown Copyright 2025. All rights reserved.

Revision A, 13.2.2026
Amend garage position.

GRAHAM HARRIS PARTNERSHIP Ltd.

ARCHITECTURAL SERVICES

11 RIDGEWAY, LITTLETHORPE, LEICESTER LE19 2JJ

PHONE: (0116) 275 2275

EMAIL: info@grahamharrispartnership.co.uk

WEB: grahamharrispartnership.co.uk

Site location plan

PROPOSED LAYOUT

25 Lindridge Lane
Desford
Leicester
LE9 9GN

DRAWING No.
6540 / E / 13 A

DRAWN BY
R.H.

SCALE
1:1250 & 1:500 @A3

DATE
5.12.2025