
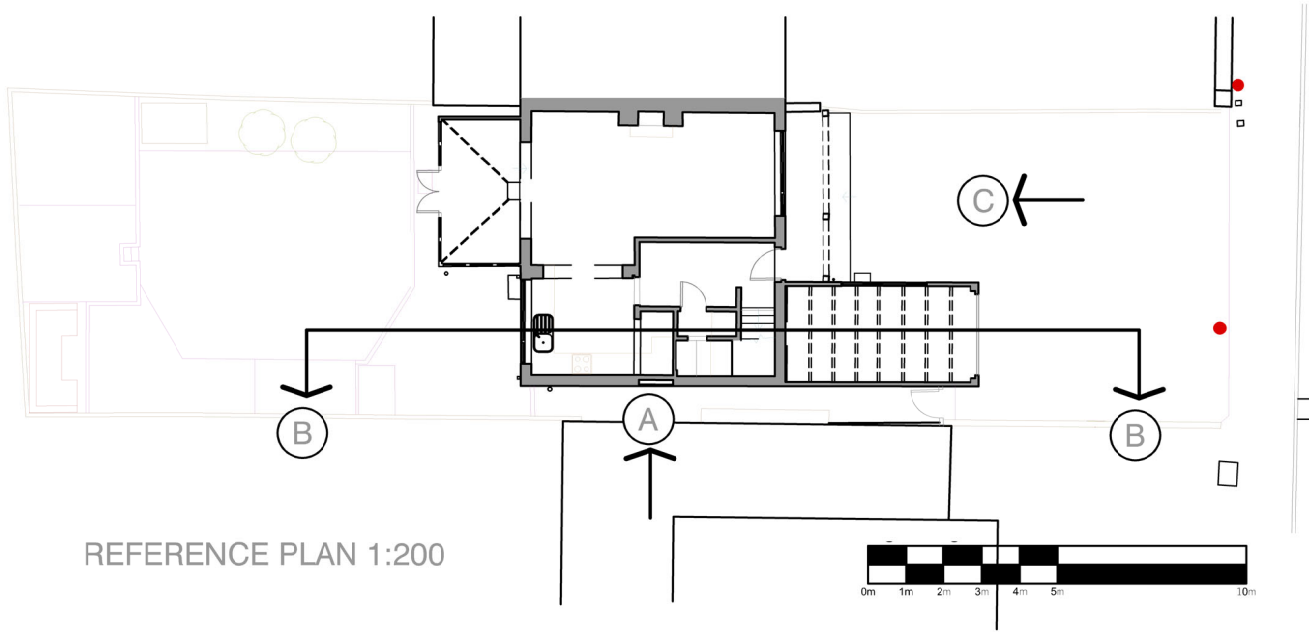
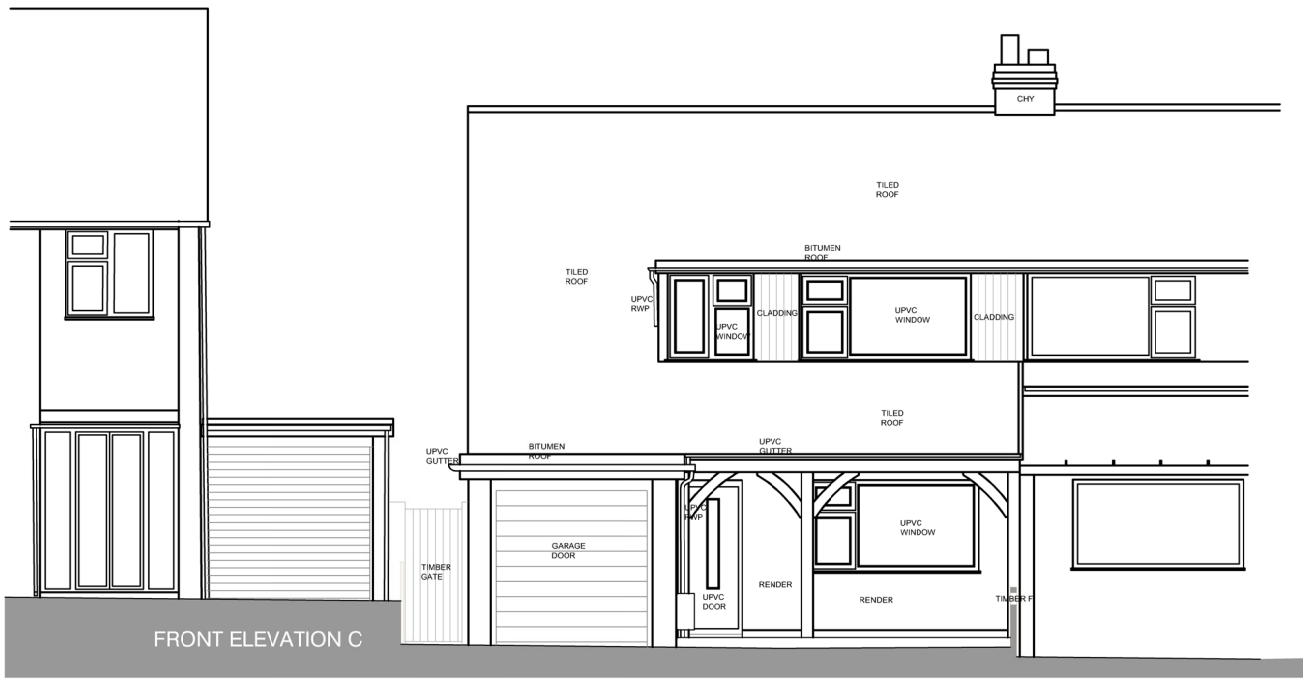
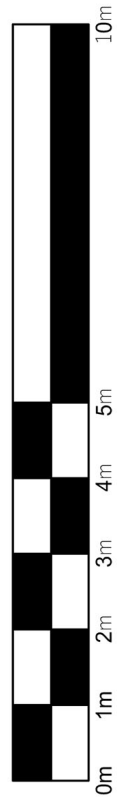
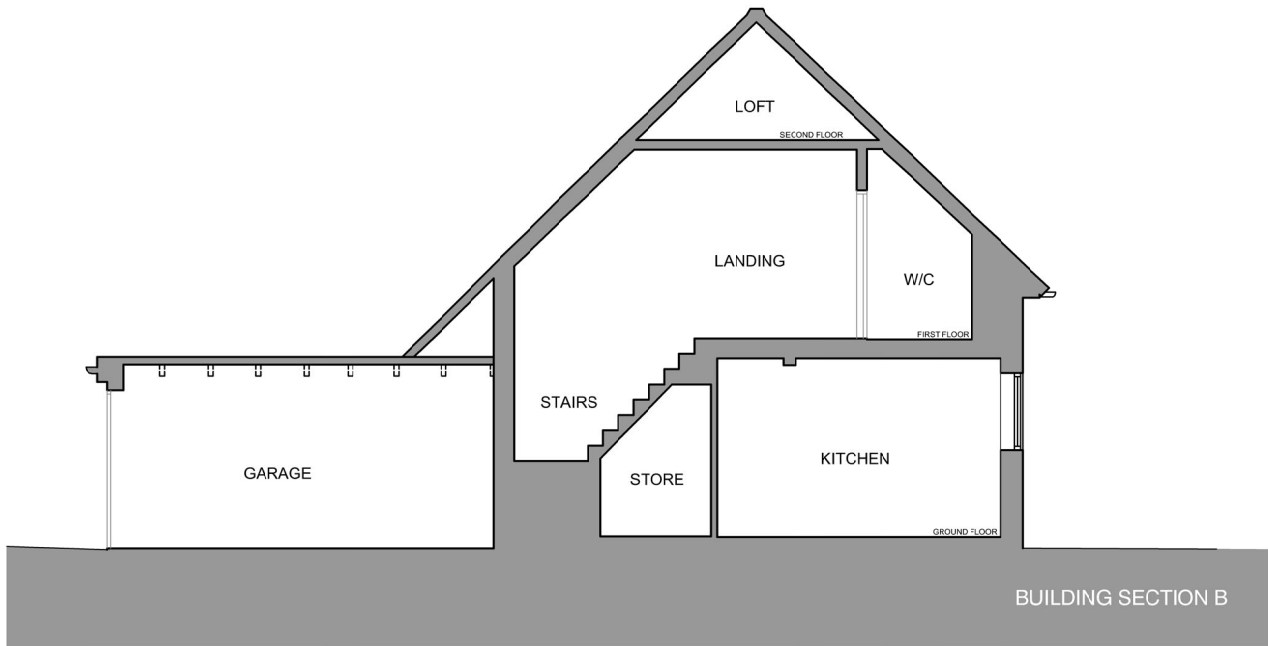


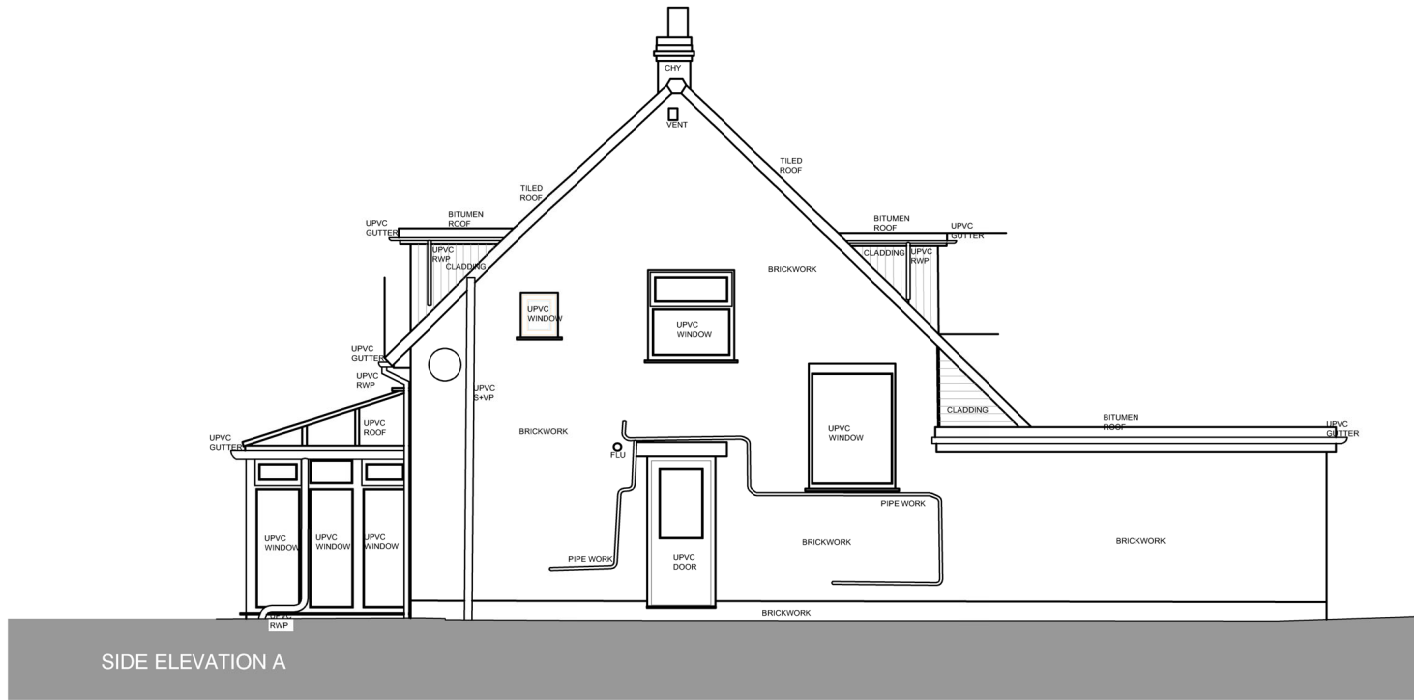

EXISTING ELEVATIONS

UNLESS STATED OTHERWISE, THE DESIGNS SHOWN ARE SUBJECT TO DETAIL SITE SURVEY AND INVESTIGATIONS AND/OR APPROVAL OF THE RELEVANT VARIOUS LOCAL AUTHORITY OFFICERS, STATUTORY UNDERTAKERS, FIRE OFFICERS AND ENGINEERS. THEY ARE PROJECT AND SITE SPECIFIC.

THIS DRAWING SHOULD NOT BE SCALED FROM.

ALL DIMENSIONS SHOULD BE CHECKED ON SITE.

ANY DRAWING ERRORS OR DISCREPANCIES SHOULD BE REPORTED TO VAUGHAN ARCHITECTURE LTD

THIS DRAWING IS THE COPYRIGHT OF VAUGHAN ARCHITECTURE LTD

DRAWING STATUS
DRAWN BY: MOBCAD
SCALE: 1:100
DATE: 210224

A3

No 6 JACQUELINE ROAD MARKFIELD

LEEDS
LEICESTER
PONTEFRAC



CLIENT MR ASHLEY PARSONS
PROJECT TITLE No 6 JACQUELINE ROAD - MARKFIELD PROPOSED EXTENSION
DRAWING TITLE EXISTING ELEVATIONS REFER TO MOBCAD SURVEYS
PROJECT NO. VAD.24.04
DRAWING NO. EX101
REVISION



Leeds Office | No 2 | Infirmary Street | Leeds | LS1 2LP | 0113 493 1055
Leicester Office | Rutland House | 23-25 Friar Lane | Leicester | LE1 5QQ | 0116 326 8905
Ponteefract Office | Pomfret Business Centre | 2 Harropwell Lane | Pontefract | WF8 1QY | 0113 493 1055
office@vaughanarchitecture.co.uk | www.vaughanarchitecture.co.uk