
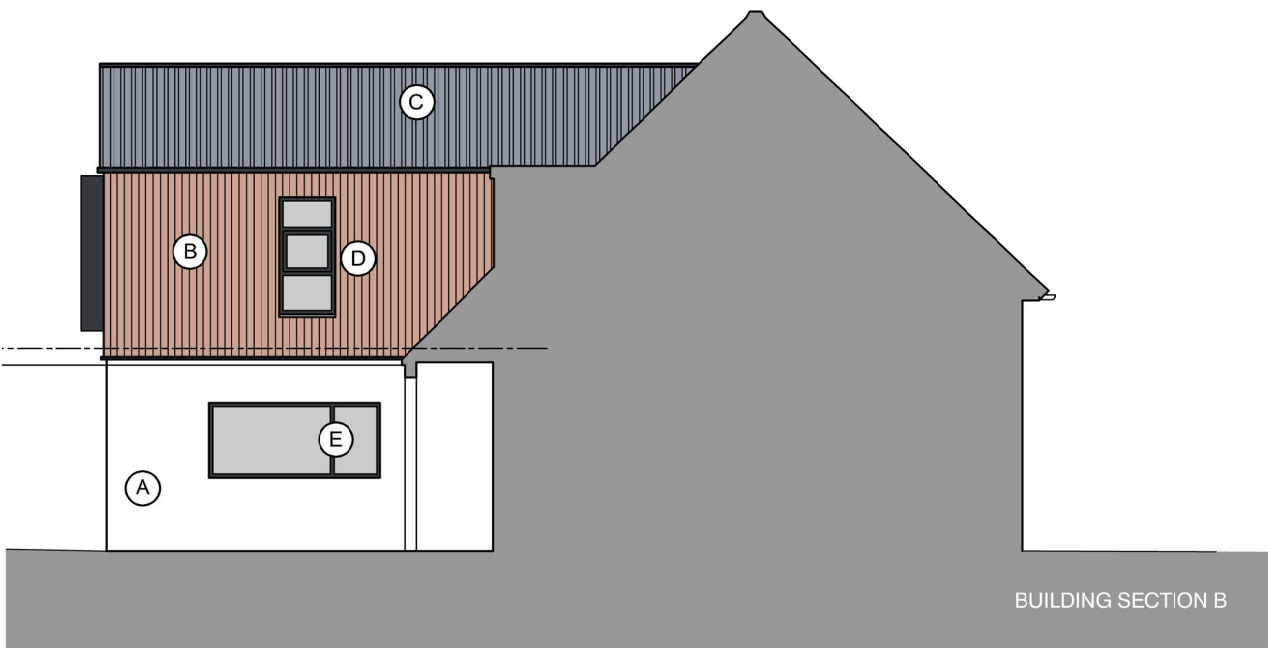


EXTERNAL MATERIALS:

- A. EXISTING GARAGE BRICKWORK RENDERED - WHITE
- B. PROPOSED EXTENSION - VERTICAL TIMBER CLADDING
- C. PROPOSED EXTENSION ROOF - CONCRETE INTERLOCKING TILES TO MATCH EXISTING
- D. WINDOWS - UPVC RAL 7016 ANTHRACITE GREY
- E. EXISTING WHITE WINDOWS REPLACED - ANTHRACITE GREY 7016
- F. BAY WINDOW - PRESSED METAL ANTHRACITE GREY 7016.
- G. FACIAS, GUTTERS AND VERGES - RAL 7016 ANTHRACITE GREY.

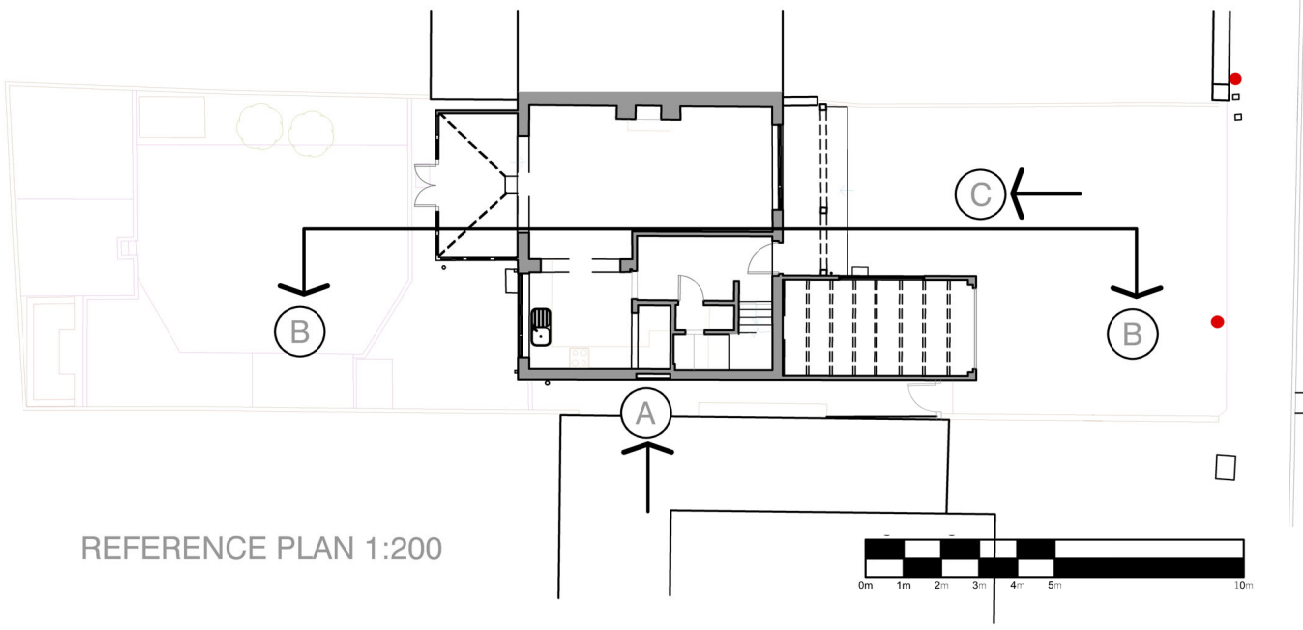

PROPOSED ELEVATIONS

UNLESS STATED OTHERWISE, THE DESIGNS SHOWN ARE SUBJECT TO DETAIL SITE SURVEY AND INVESTIGATIONS AND/OR APPROVAL OF THE RELEVANT VARIOUS LOCAL AUTHORITY OFFICERS, STATUTORY UNDERTAKERS, FIRE OFFICERS AND ENGINEERS. THEY ARE PROJECT AND SITE SPECIFIC.

THIS DRAWING SHOULD NOT BE SCALED FROM.

ALL DIMENSIONS SHOULD BE CHECKED ON SITE.

ANY DRAWING ERRORS OR DISCREPANCIES SHOULD BE REPORTED TO VAUGHAN ARCHITECTURE LTD

THIS DRAWING IS THE COPYRIGHT OF VAUGHAN ARCHITECTURE LTD

DRAWING STATUS
DRAWN BY: MOBCAD
SCALE: 1:100
DATE: 210224

A3

No 6 JACQUELINE ROAD MARKFIELD

LEEDS
LEICESTER
PONTEFRACT



CLIENT MR ASHLEY PARSONS
PROJECT TITLE No 6 JACQUELINE ROAD - MARKFIELD PROPOSED EXTENSION
DRAWING TITLE PROPOSED ELEVATIONS REFER TO MOBCAD SURVEYS
PROJECT NO. VAD.24.04
DRAWING NO. PL102
REVISION

VAUGHAN ARCHITECTURE

Leeds Office | No 2 | Infirmary Street | Leeds LS1 2JP | 0113 493 1055
Leicester Office | Rutland House | 23-25 Friar Lane | Leicester LE1 5QQ | 0116 326 8905
Pontracot Office | Pontret Business Centre | 2 Harropwell Lane | Pontretact WF8 10Y | 0113 493 1055
office@vaughanarchitecture.co.uk | www.vaughanarchitecture.co.uk