

Appendix E



Made using QGIS var. 3.44.5s Solothurn // Base
Map: Google Satellite.

Client:
Cameron Homes Limited

Project:
Kennel Lane, Witherley

Drawing:
Baseline Biodiversity Net
Gain Plan Map

Number: 709.25.BNG01
Date: 23/02/2026
Status: Report
Drawn: AP
Checked: NH

Approximate Scale
1:1000 @A3



Notes
1. Do not scale from this drawing.
2. All dimensions and setting out are subject to detailed design.
Any discrepancies to be reported to Red Kite Network Limited immediately.
3. If in any doubt, ask.
4. This drawing and the works depicted are copyrighted and no duplication may be made without prior consent from Red Kite Network Limited.
5. Not to be used for construction.



Made using QGIS var. 3.44.5s Solothurn // Base
Map: Google Satellite.

Client:
Cameron Homes Limited

Project:
Kennel Lane, Witherley


Drawing:
Post Development
Biodiversity Net Gain Plan
Map

Number: 709.25.BNG02
Date: 23/02/2026
Status: Report
Drawn: AP
Checked: NH

Approximate Scale
1:1000 @A3



Notes
1. Do not scale from this drawing.
2. All dimensions and setting out are subject to detailed design.
Any discrepancies to be reported to Red Kite Network Limited immediately.
3. If in any doubt, ask.
4. This drawing and the works depicted are copyrighted and no duplication may be made without prior consent from Red Kite Network Limited.
5. Not to be used for construction.

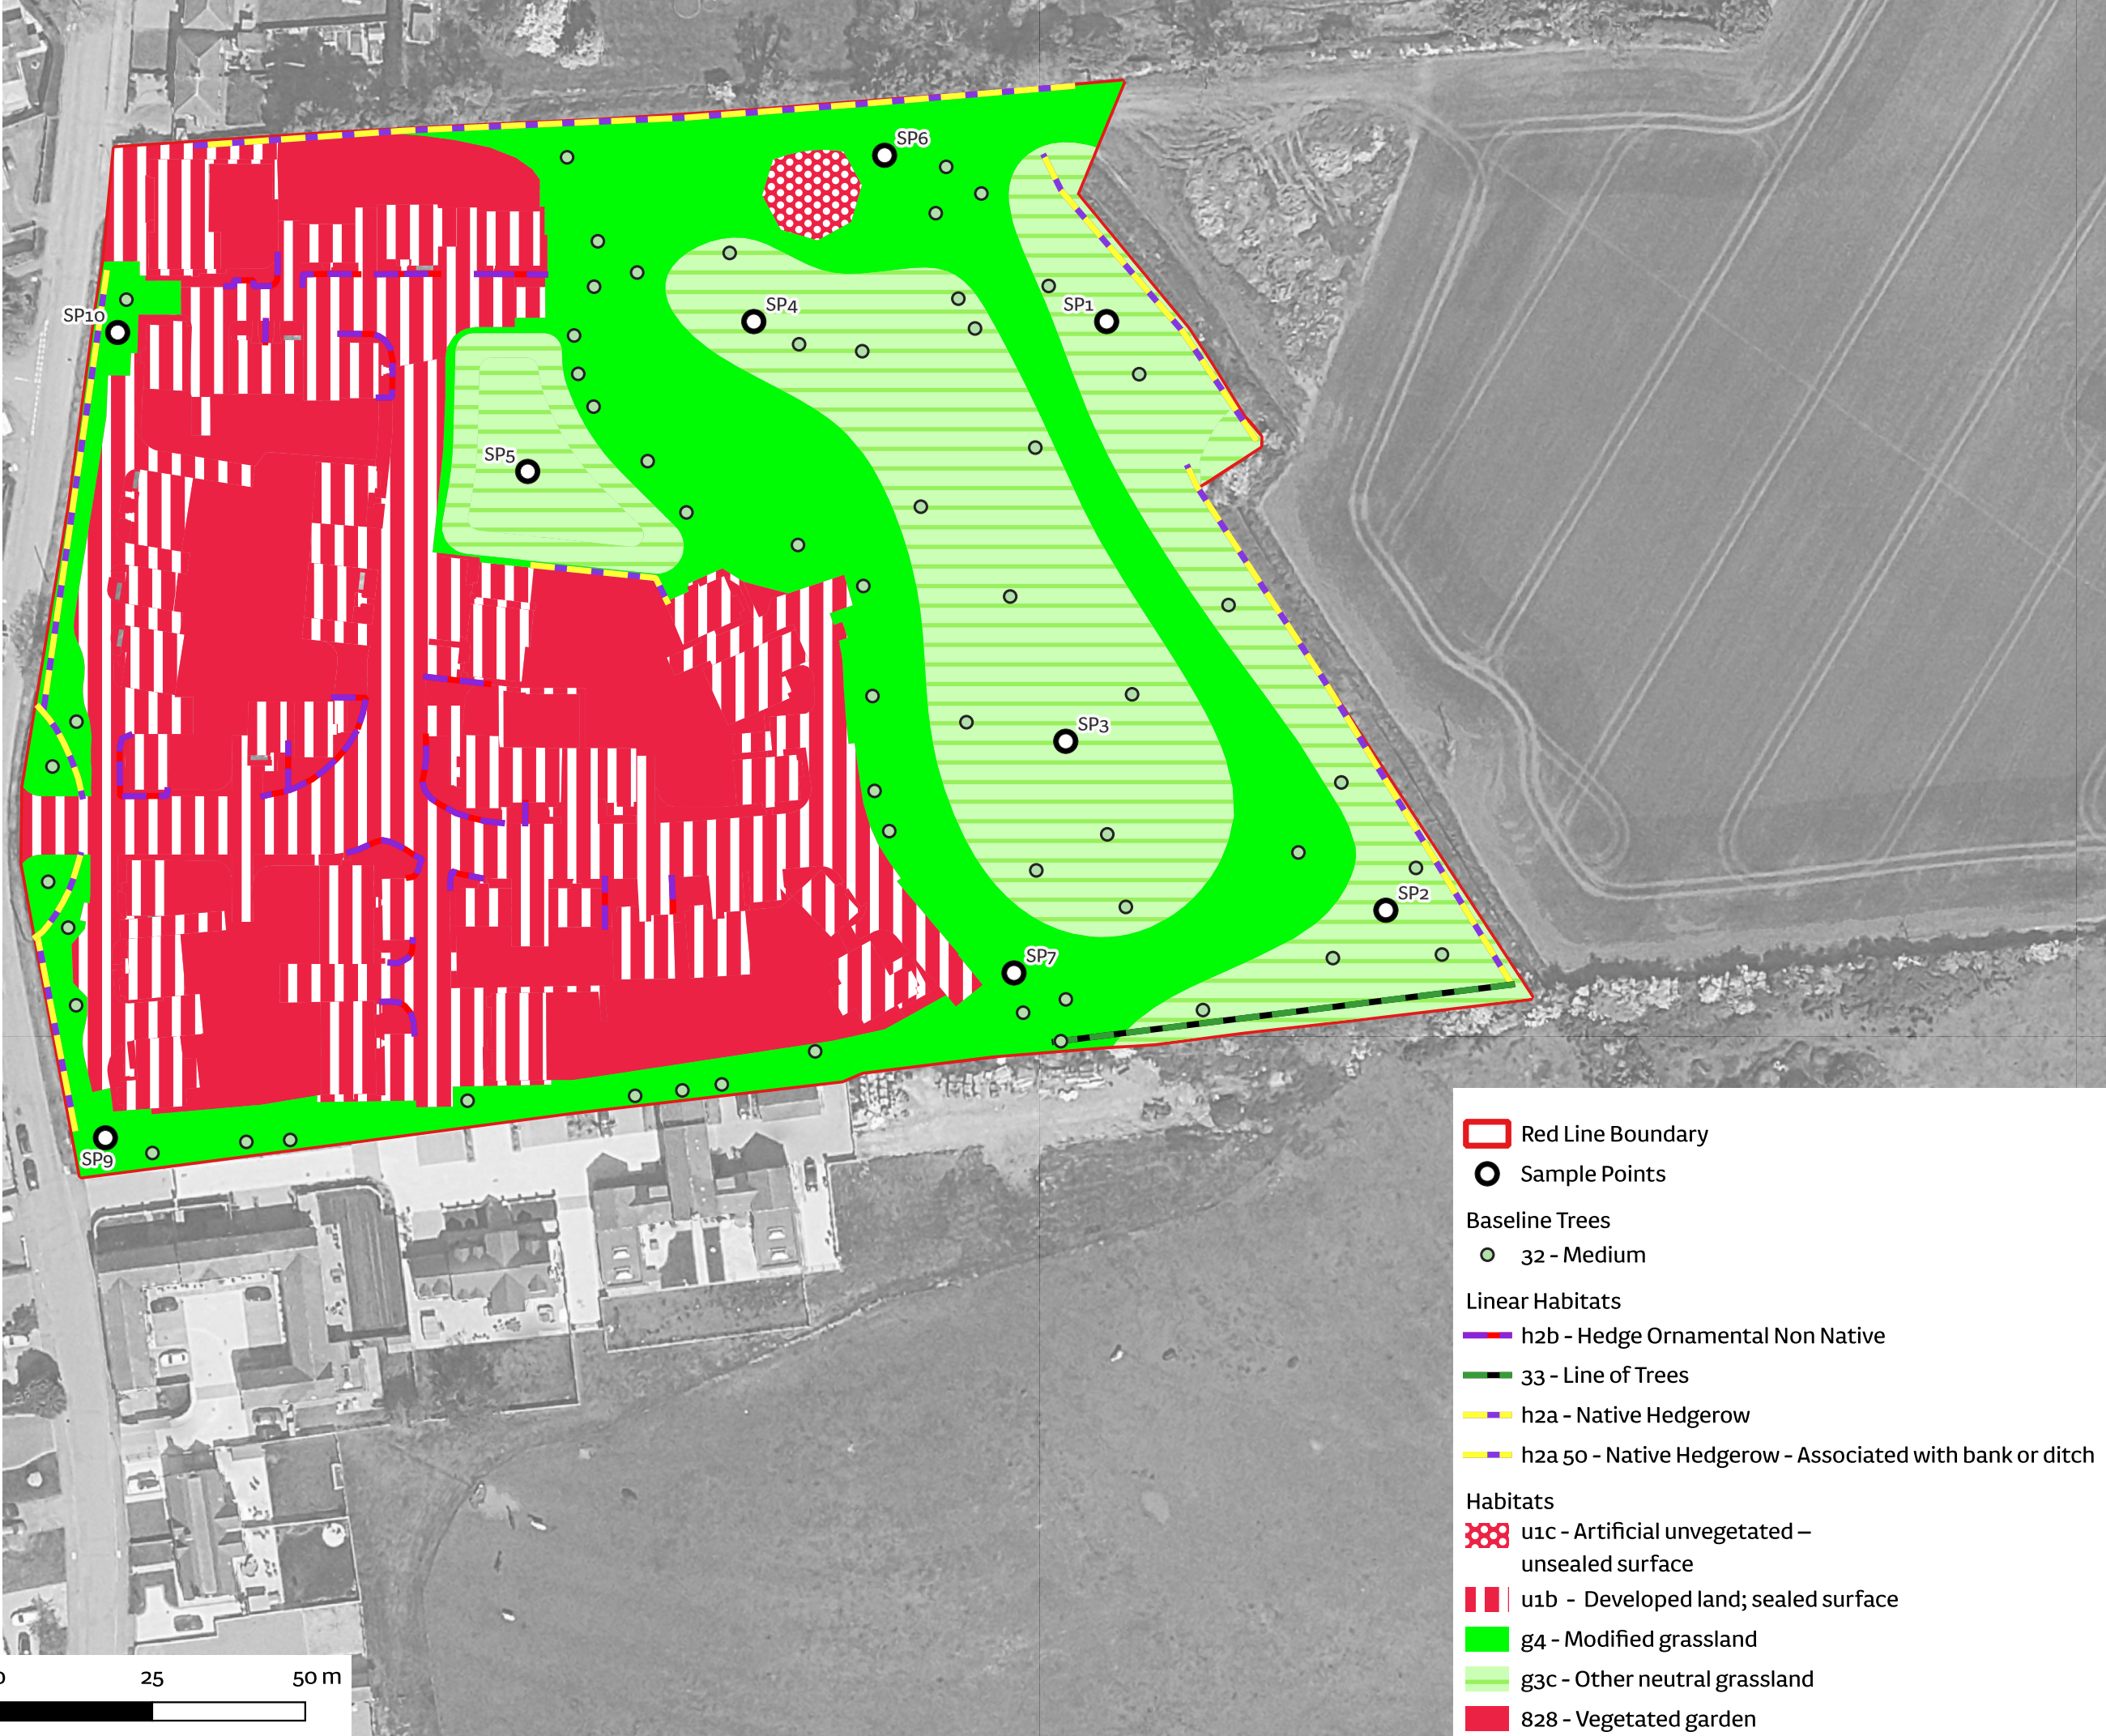

End of Report.



RED KITE NETWORK LIMITED

The Old Church, Park Avenue, Madeley, TF7 5AB

t 01952 582111 **e** info@redkitenetwork.co.uk **w** www.redkitenetwork.co.uk

Registered in England & Wales No: 8169295