
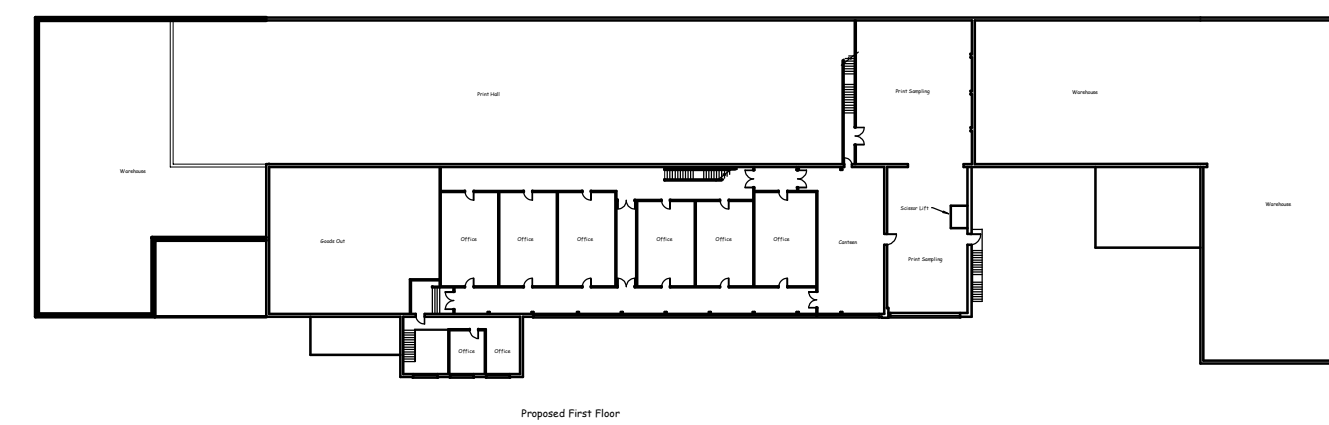
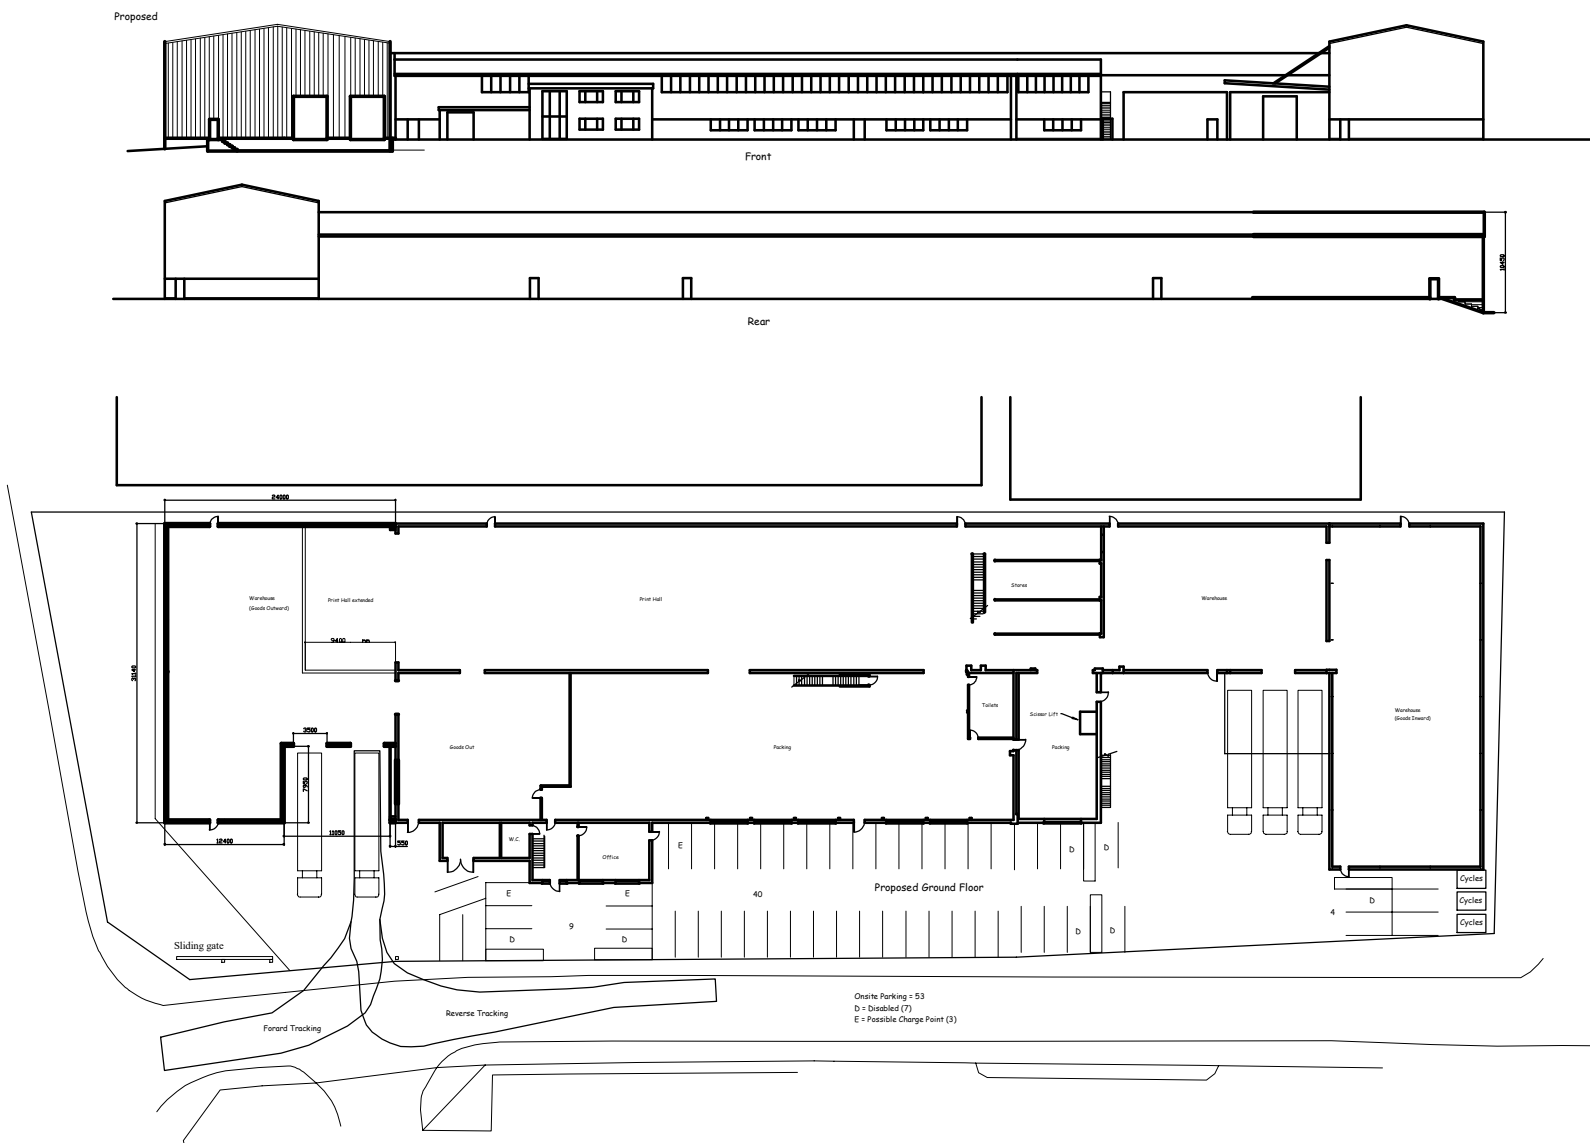
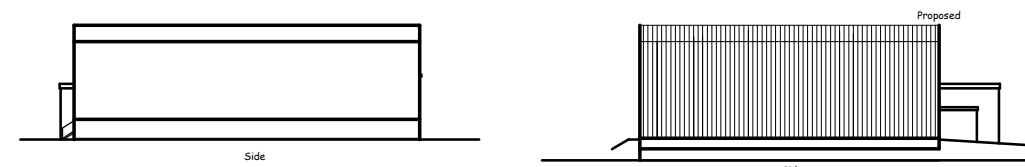
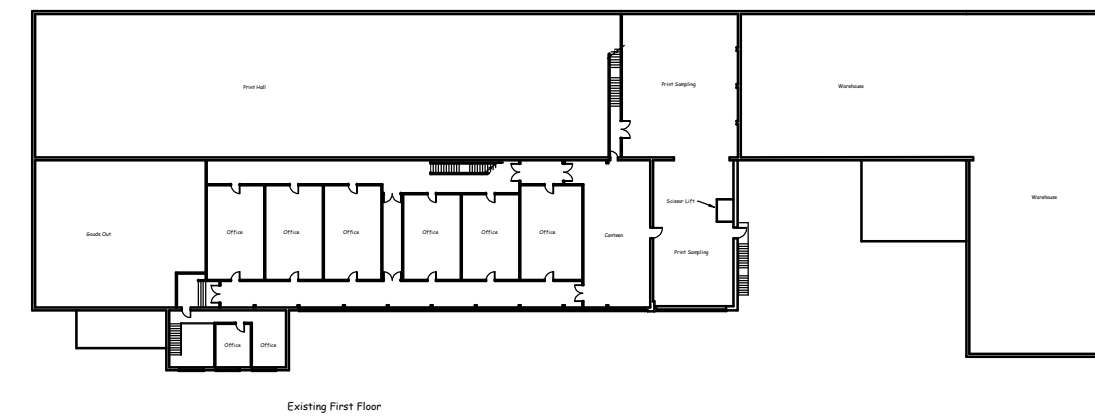
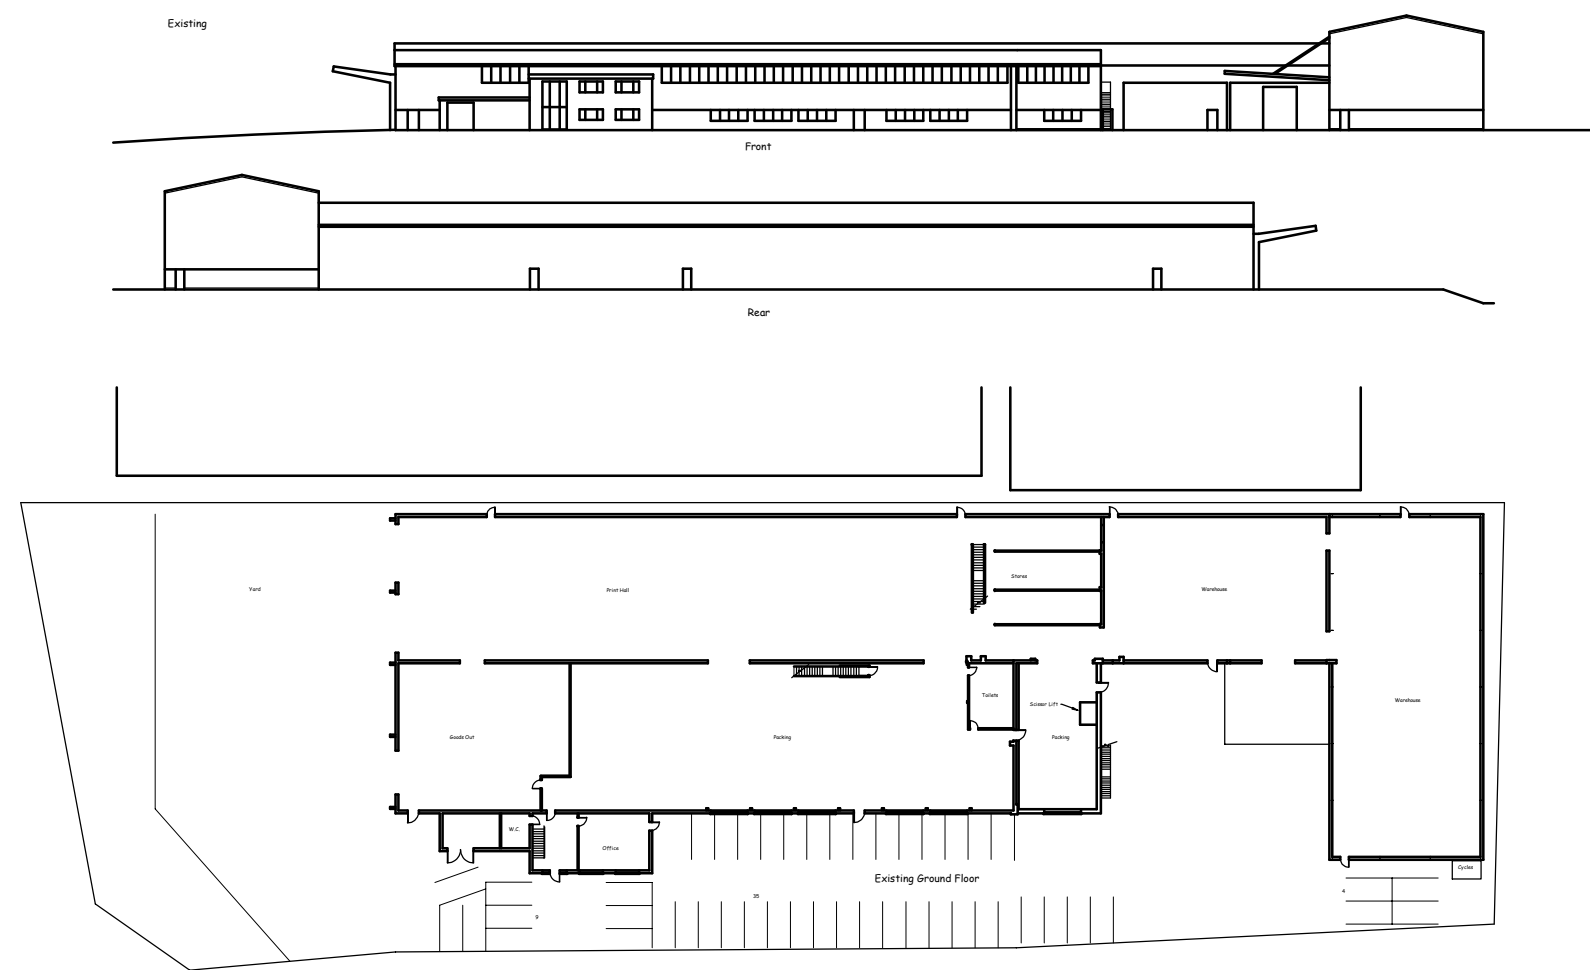


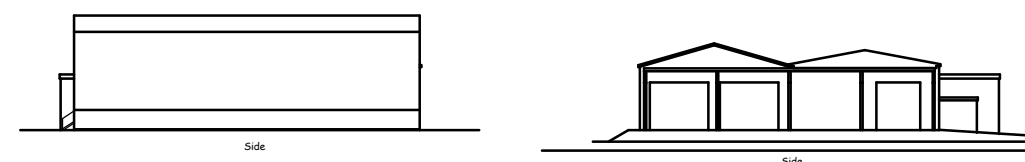

Drawing prepared for the purpose of Planning Permission and/or Building Regulation approval. All dimensions to be checked on site before works commence. Internal room layouts and fittings to client's requirements. Actual boundary lines to be confirmed on site between parties concerned prior to commencement of work and no part of the new construction to project over the boundary. Underground services may have been assumed and therefore they should be located prior to commencement.

Drawing Ref: Planning Amended Design 01
Scales 1:200 at A1

Proposed Elevations and Plans

Date February 2024
Martin Woodward
Tel. 07879 655 641
Industrial Unit Extension
N J Screenprints Nuffield Road
Harrowbrook Ind. Est
Leicestershire
LE10 3DT