28 OCT 2008

N7247 | A3

DEVELOPMENT SERVICES
28 OCT 2008
RECEIVED

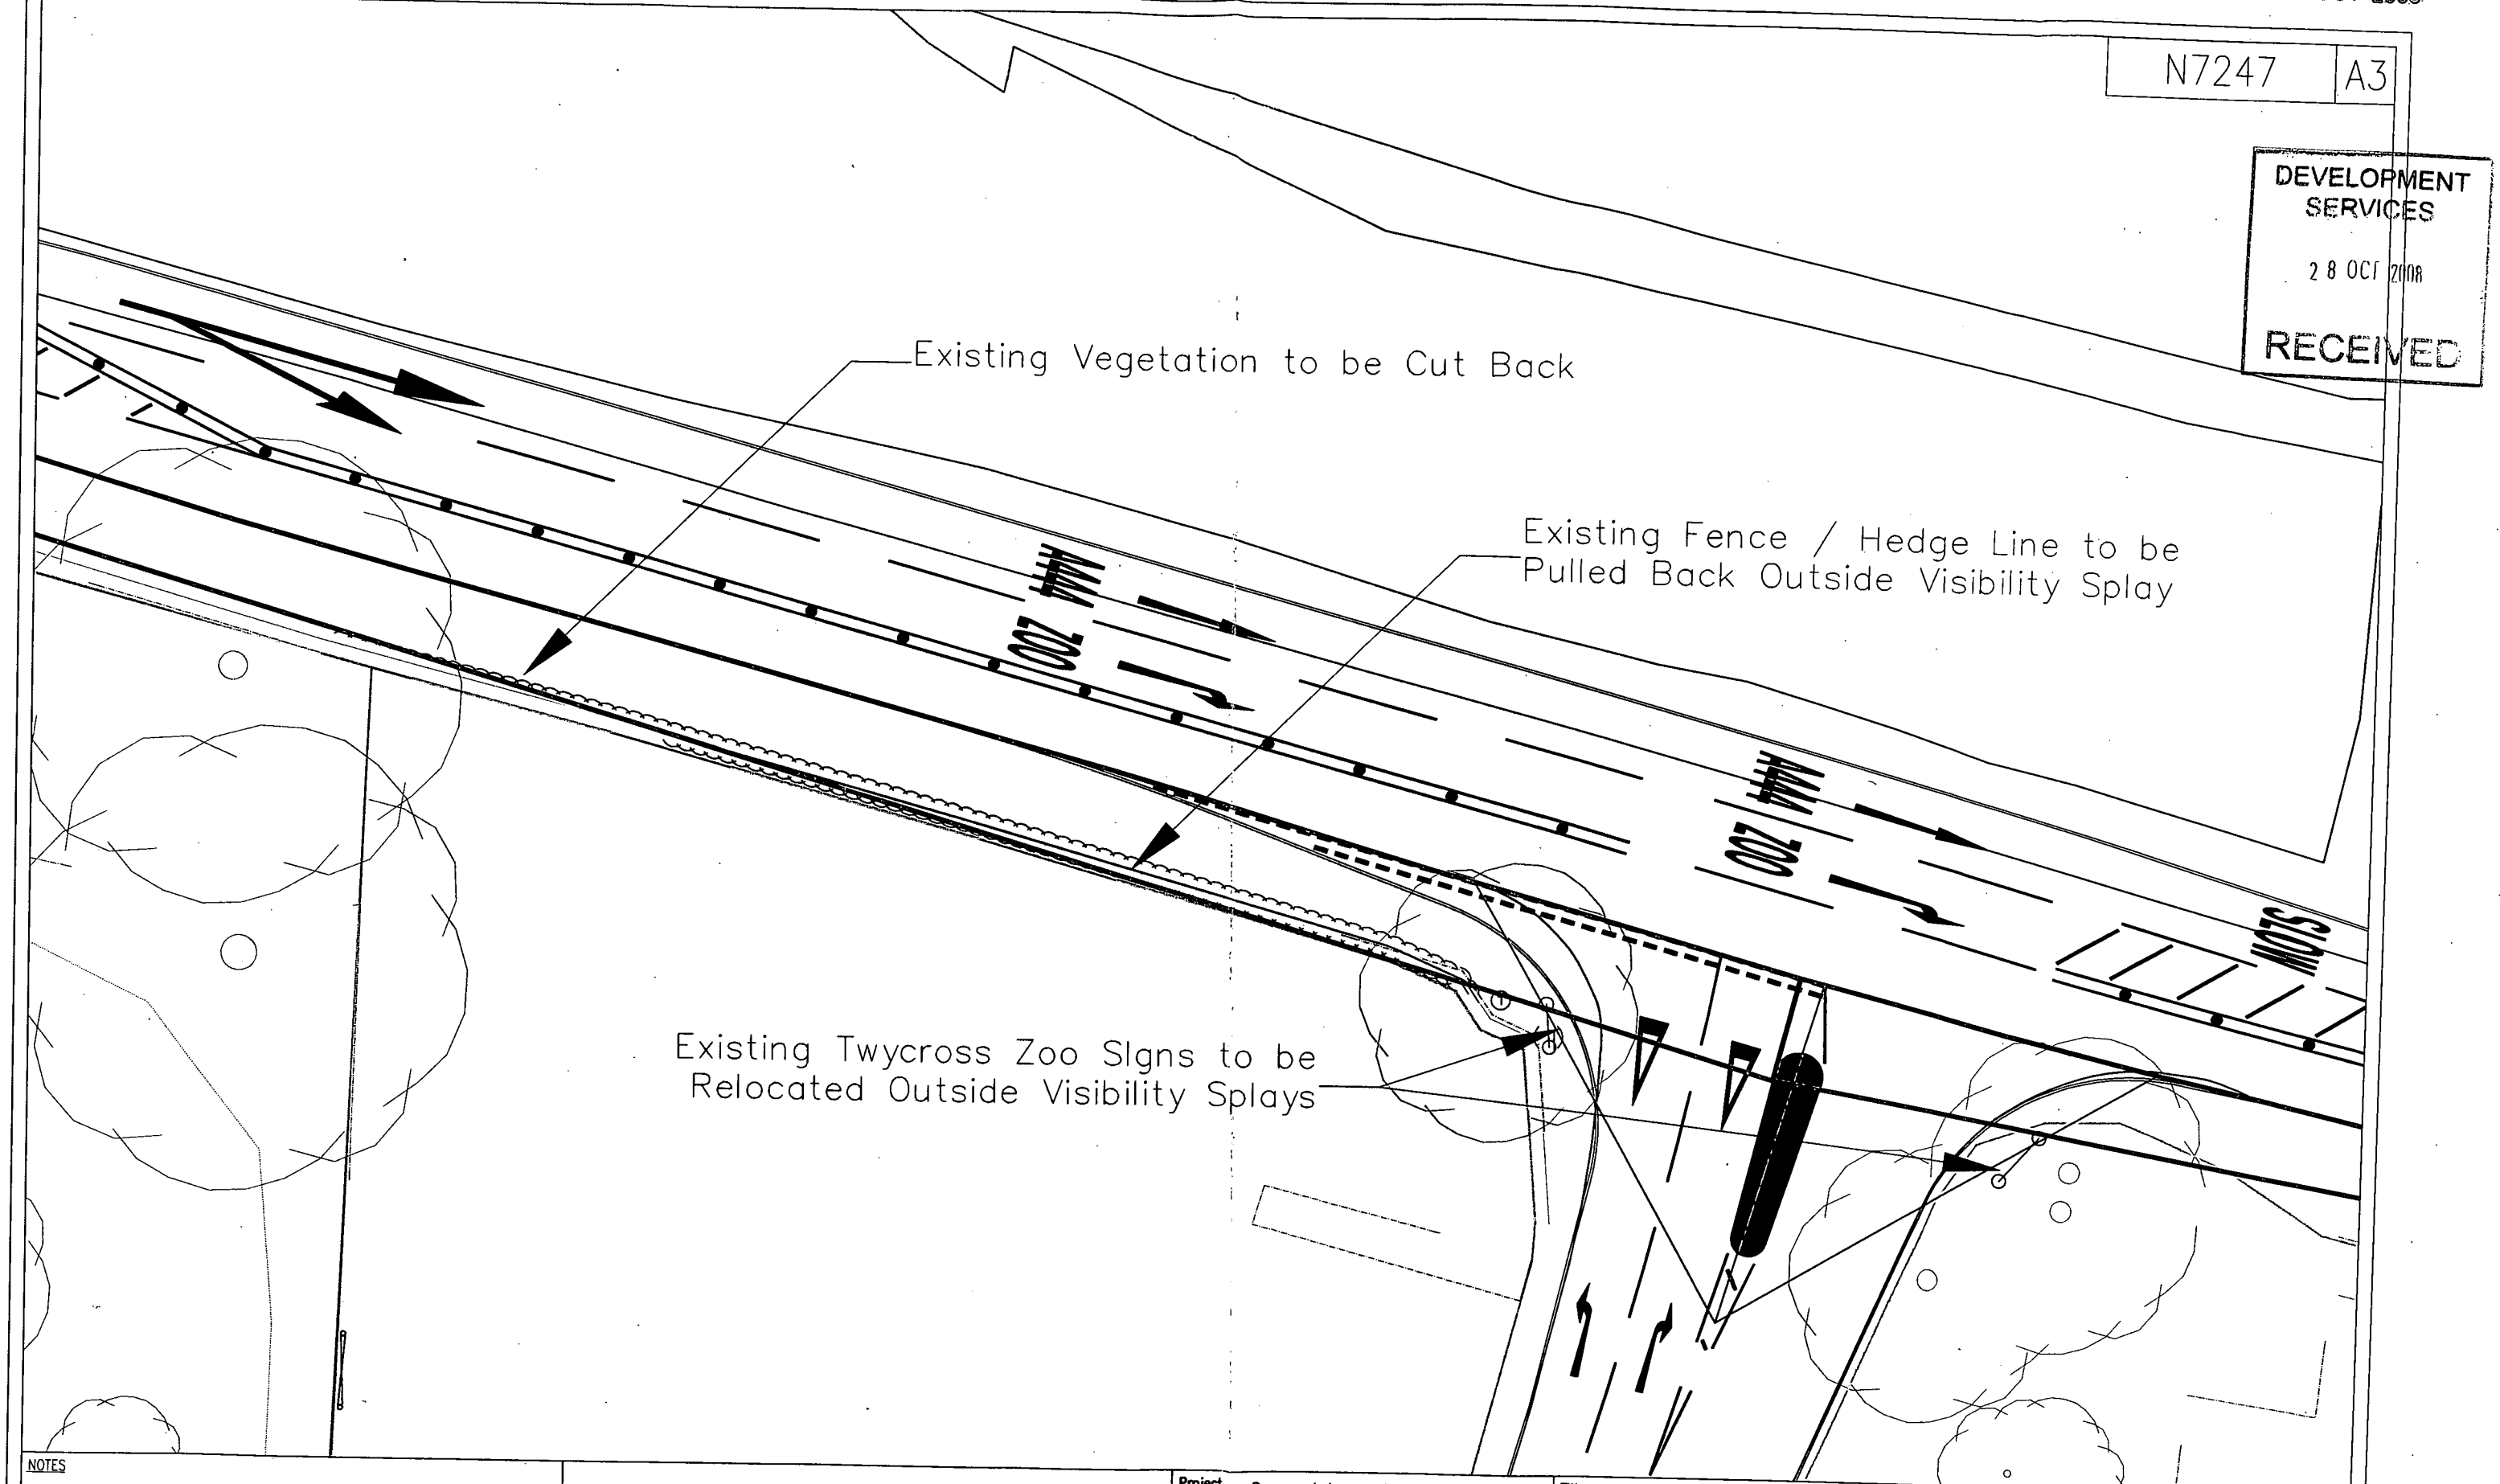

NOTES

Rev	Date	Description	Chkd	Verfd
A	05/06/08	Exit Taper Added to Accommodate 15m Coaches	CGR	CGR

Project: Proposed Access Improvements to Twycross Zoo

Client: Twycross Zoo

Architect: Alan Newton Associates

Title: Items to be Removed / Relocated from Visibility Splay

Stage:

Drawing Number: N7247/TC/004

Rev.: A

Scale 1:250
Date 28/05/08
Drawn MDP
Checked CGR
Verified CGR

CUNDALL
Consulting Engineers
Horsley House, Regent Centre,
Gosforth, Newcastle NE3 3LU
Tel: (0191) 213 1515 Fax: (0191) 213 1701
E-mail Address: (initial).(surname)@cundall.com
Website: www.cundall.com
Offices across the U.K and Australia