08/01042/FUL 28 OCT 2008

N7247 | A3

DEVELOPMENT SERVICES
28 OCT 2008
RECEIVED

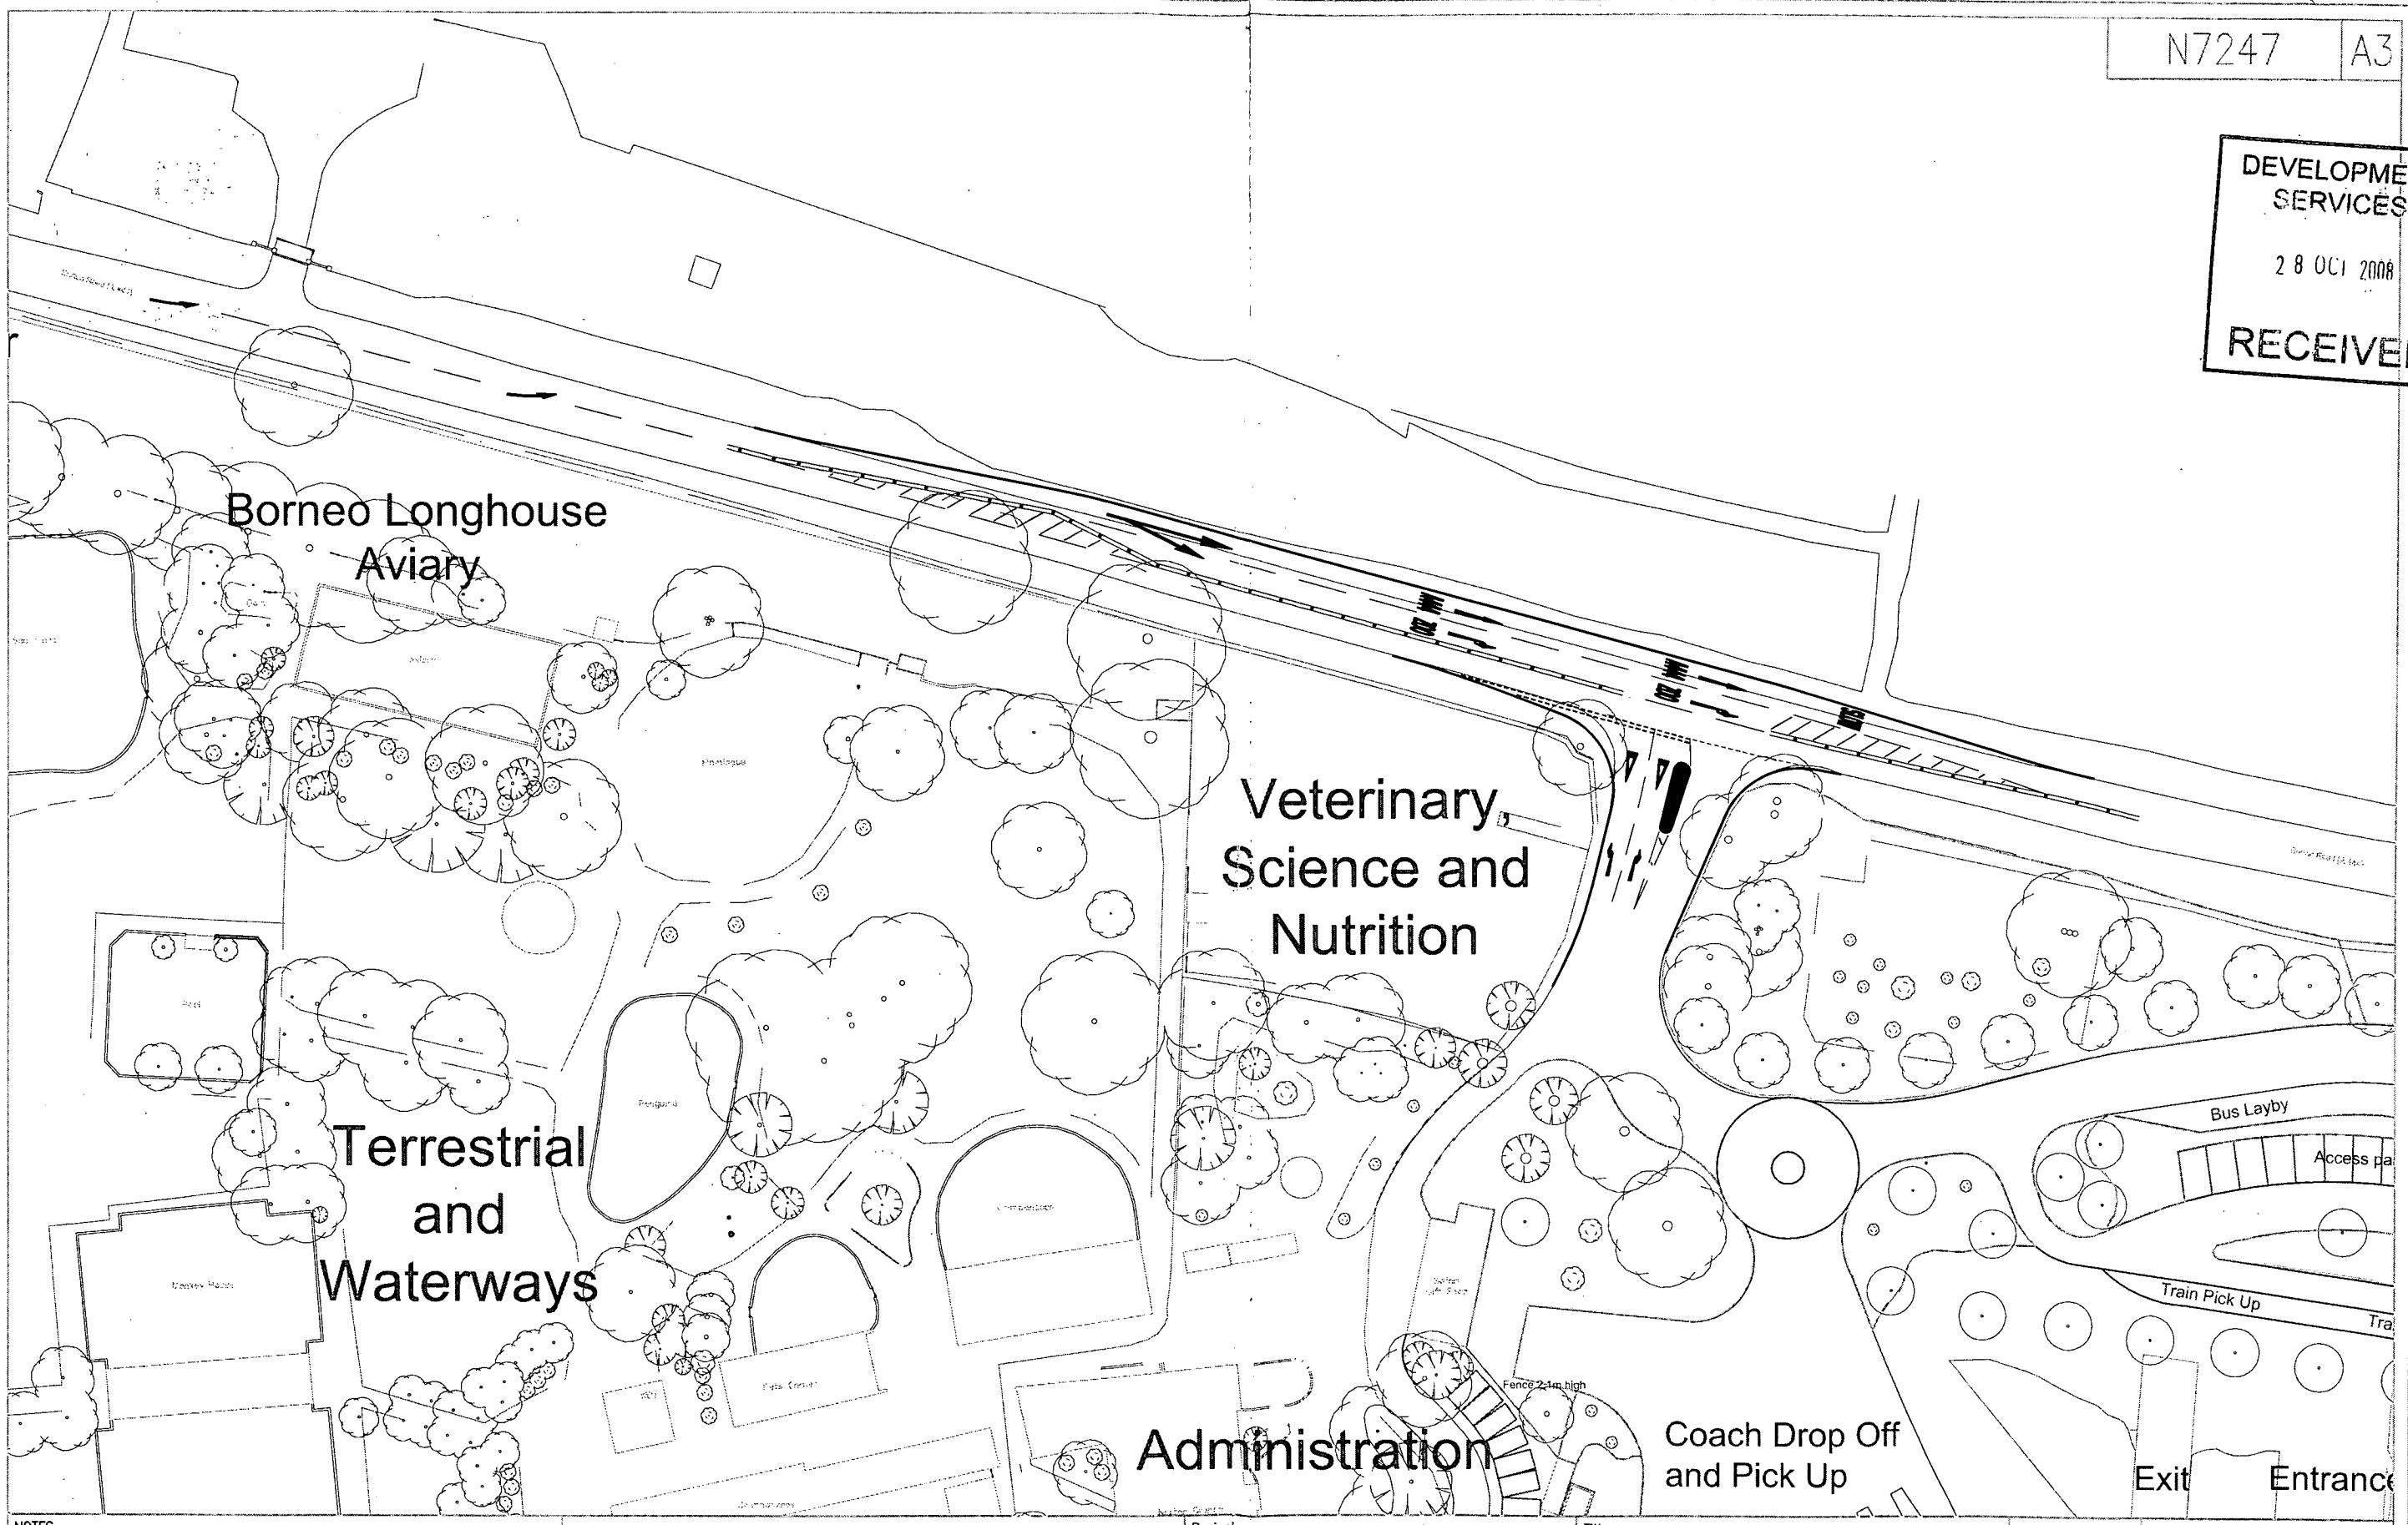


NOTES

| Rev | Date | Description | Chkd | Verfd |
|---|---|---|---|---|
| A | 05/06/08 | Exit Taper Added to Accommodate 15m Coaches | CGR | CGR |

Project: Proposed Access Improvements to Twycross Zoo

Client: Twycross Zoo

Architect: Alan , Newton Associates

Title: Proposed Junction Layout Plan

Stage | Drawing Number: N7247/TC/002 | Rev.: A

Scale 1:750
Date 28/05/08
Drawn MDP
Checked CGR
Verified CGR


CUNDALL
Consulting Engineers
Horsley House, Regent Centre, Gosforth, Newcastle NE3 3LU
Tel: (0191) 213 1515 Fax: (0191) 213 1701
E-mail Address: (initial).(surname)@cundall.com
Website: www.cundall.com
Offices across the U.K and Australia

28 OCT 2008

N7247 | A3

DEVELOPMENT SERVICES
28 OCT 2008
RECEIVED

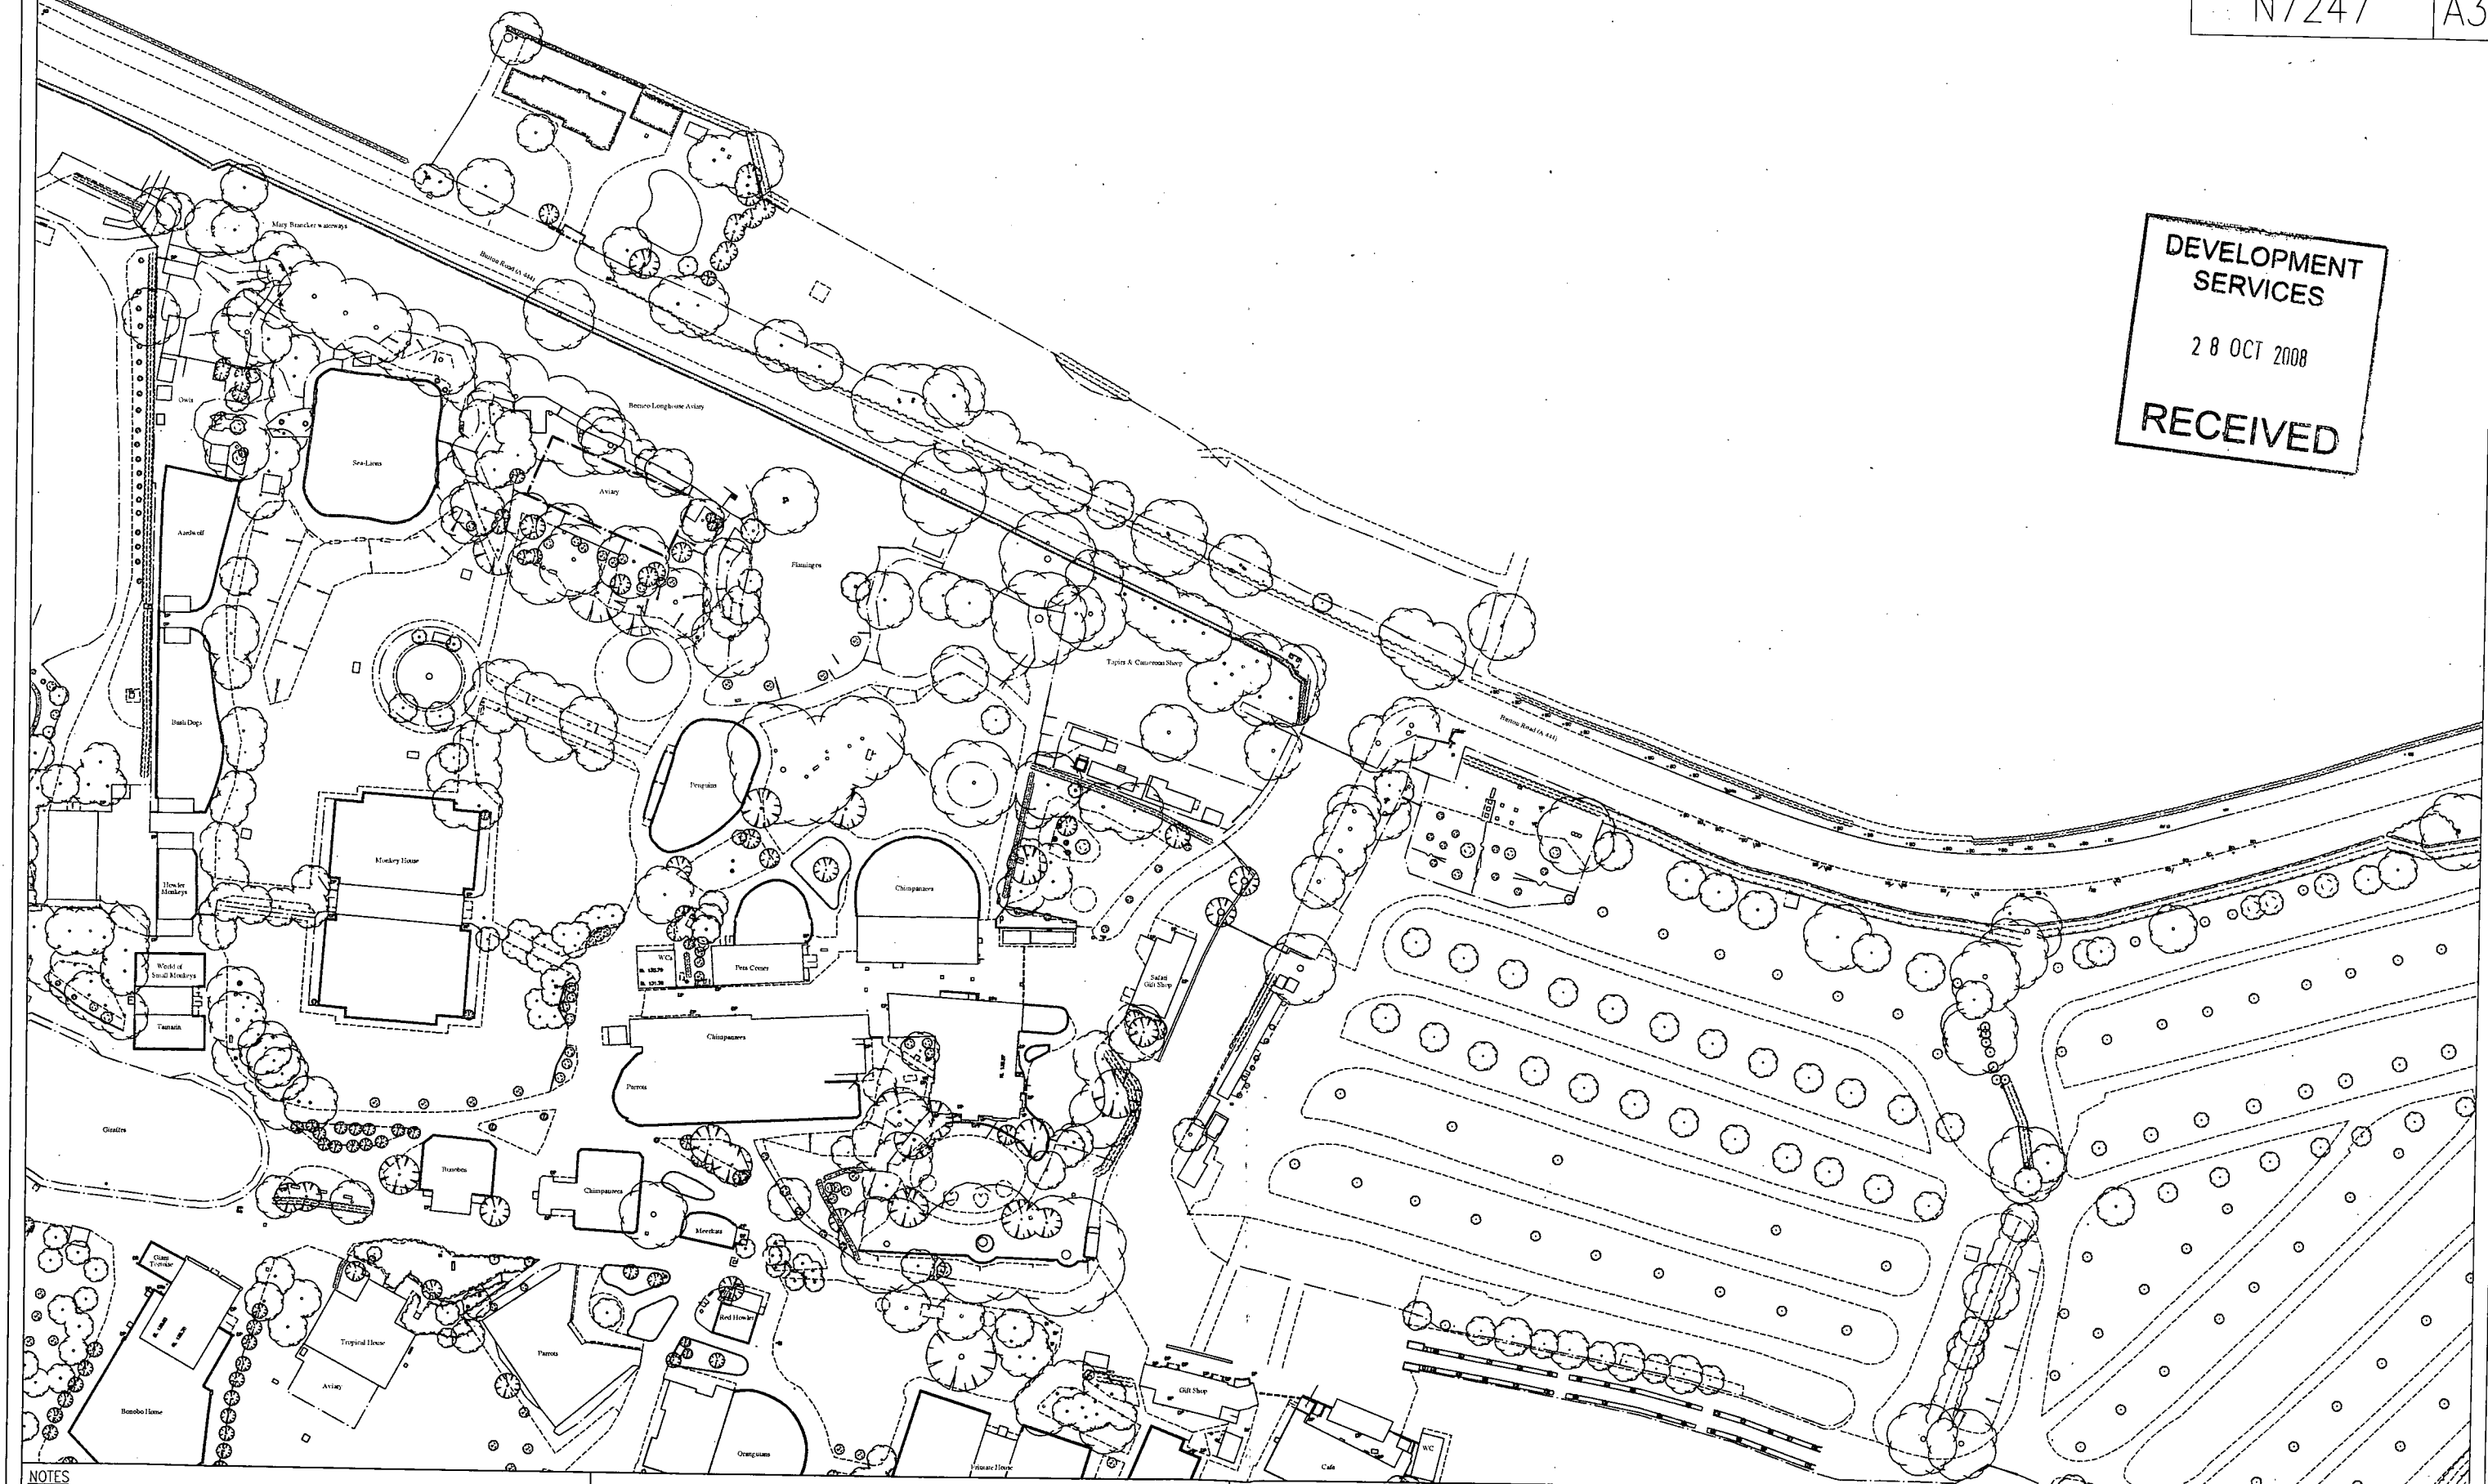


NOTES

| Issue | Date | Description | By | Chkd | Verfd |
|---|---|---|---|---|---|
| | 23/10/08 | Original Issue | MDP | SW | IC |

Project: Proposed Access Improvements to Twycross Zoo

Client: Twycross Zoo

Architect: Alan Newton Associates

Title: Existing Site Layout

Drawing Number: N7247/PG/002

Job No: N7247

Scale: 1:1250

Status: Issue

Issue: Original

CUNDALL
Consulting Engineers
Horsley House, Regent Centre,
Gosforth,
Newcastle NE3 3LU
Tel: (0191) 213 1515
Fax: (0191) 213 1701
Website: www.cundall.com