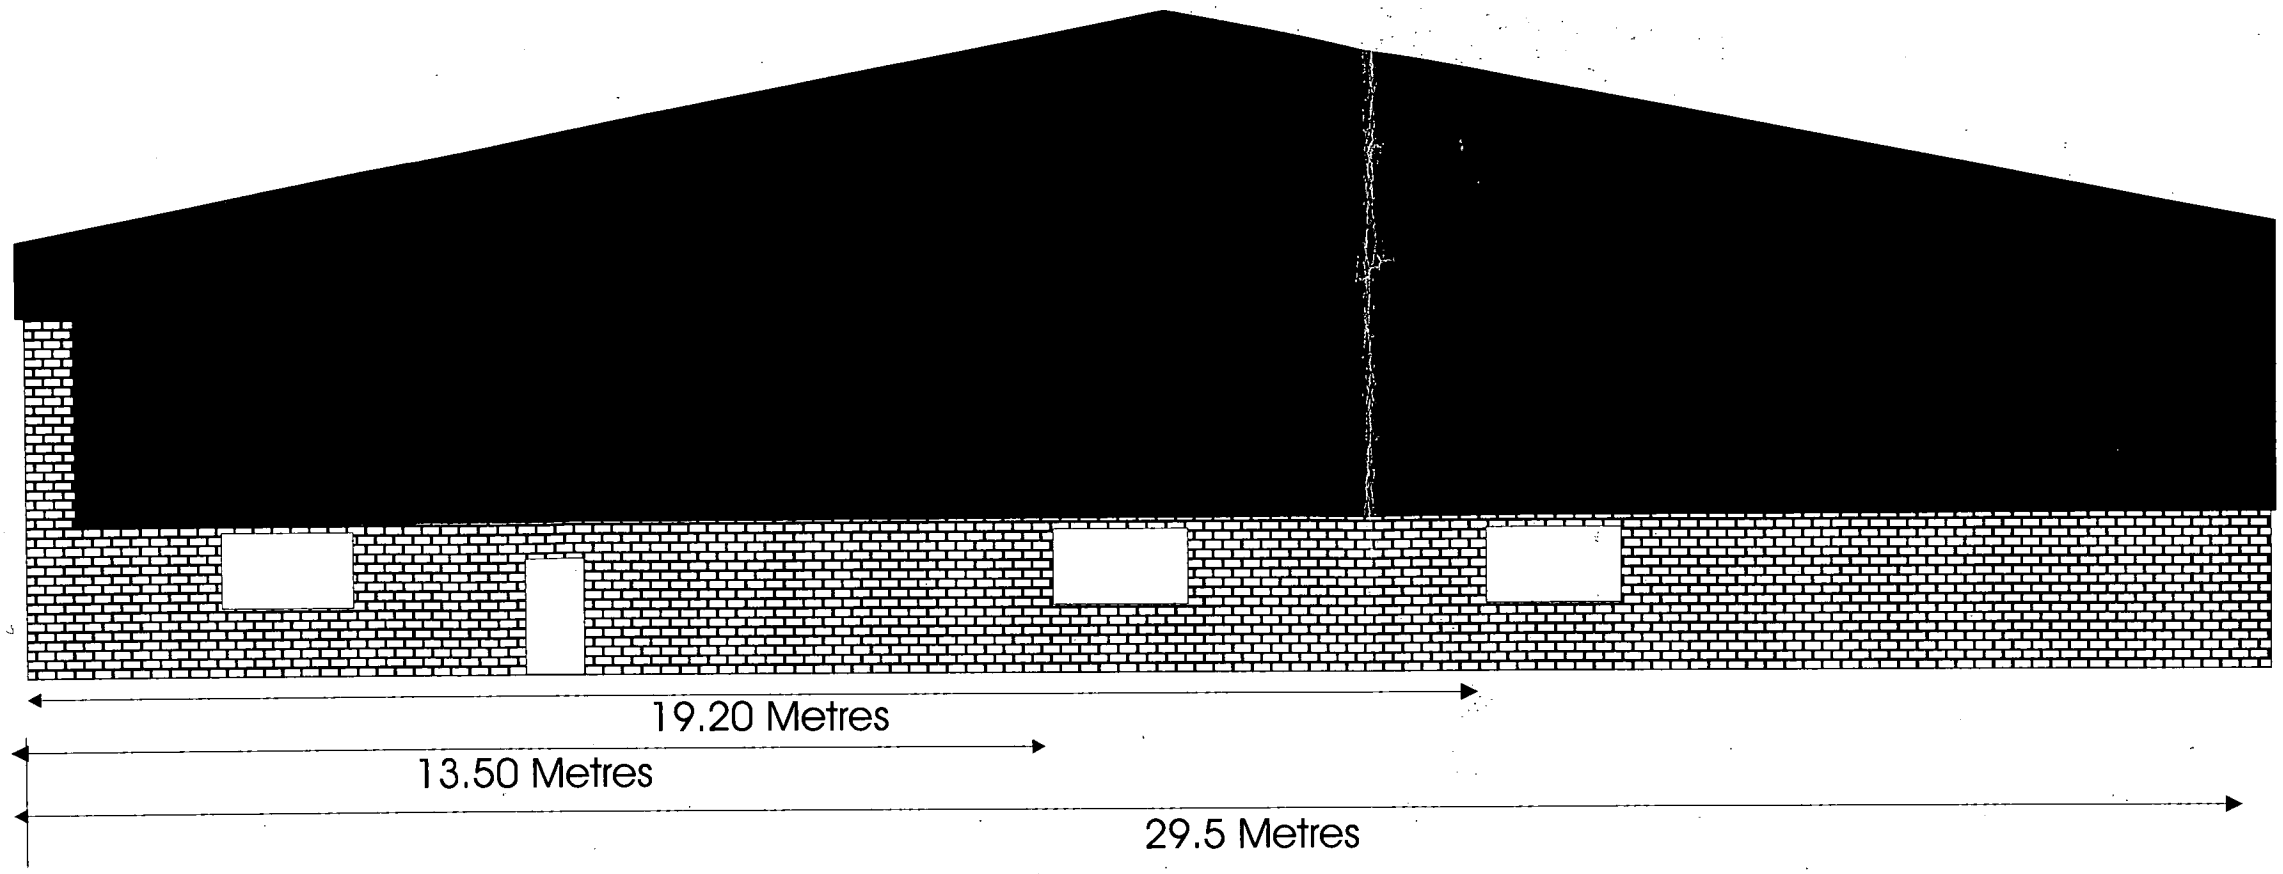

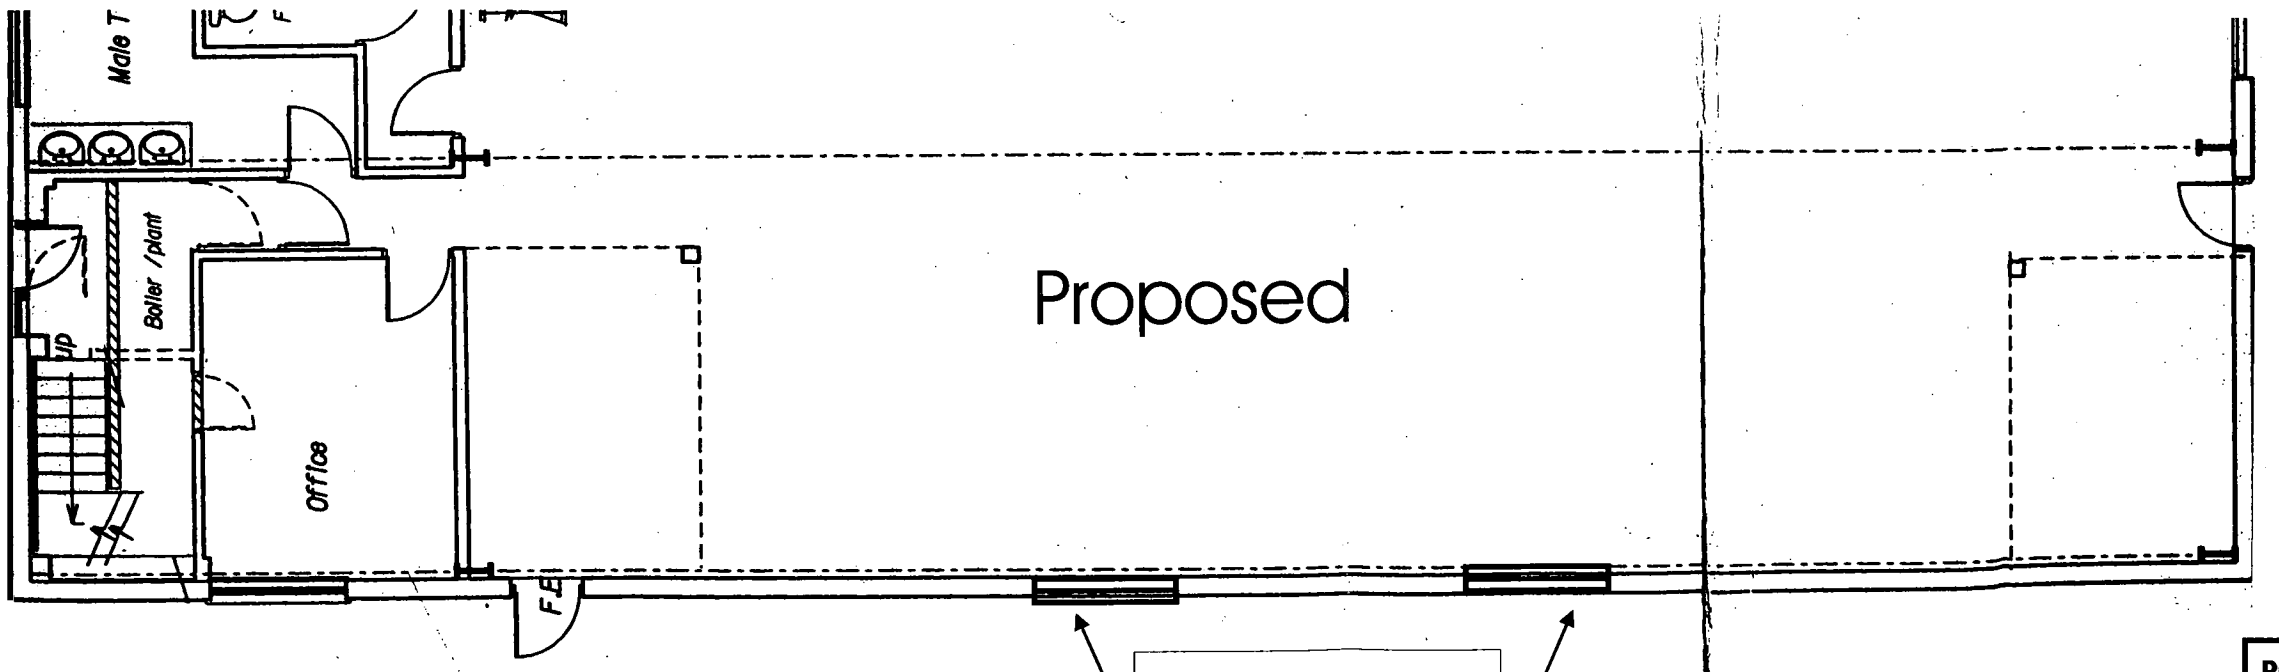

2 x Windows in Brown pvc size to match existing Window on this elevation.

DEVELOPME
SERVICES
13 OCT 200
RECEIV

Proposed Windows In Shop Floor Area
1 Alan Bray Close
Hinckley, LE10 3BP

Scale 1:100 Date 10th Oct 2008

Revision 1

Drawings prepared by:
Wayne Carlisle