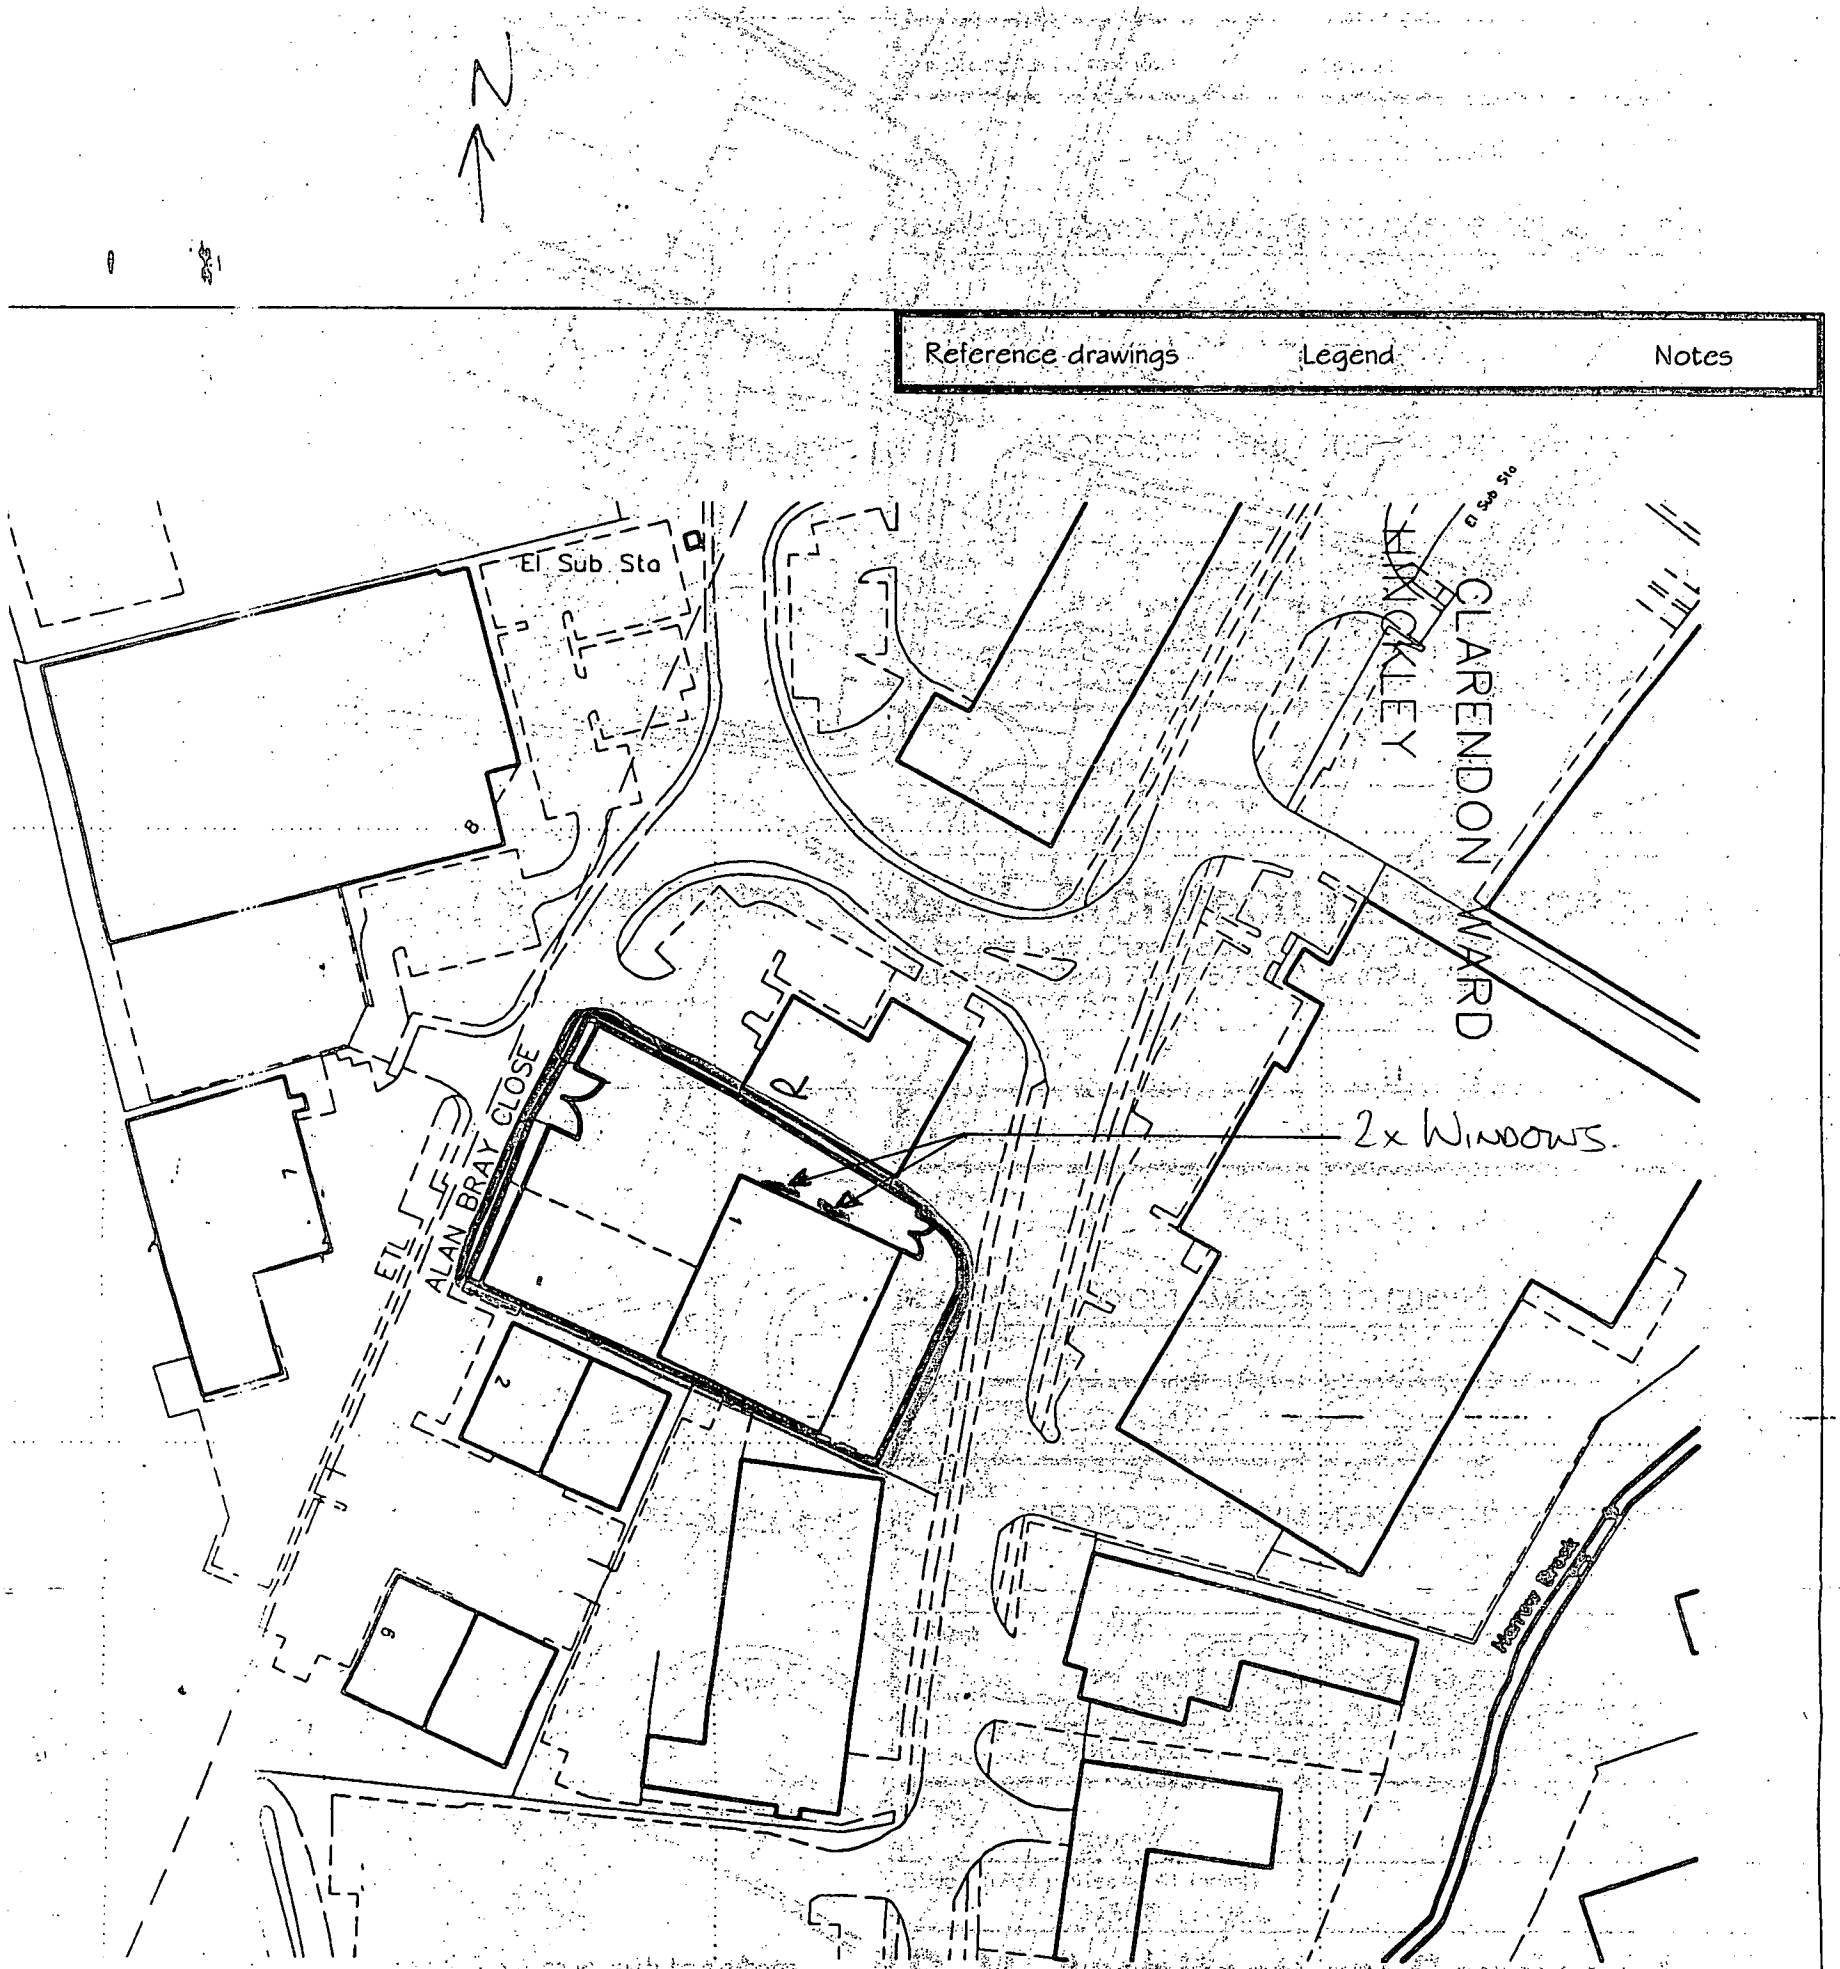

own Copyright. All rights reserved. Licence Number 100020449

DEVELOPMENT SERVICES
05 NOV 2008
RECEIVED

OCATION PLAN 1:1250

ENCING/GATES:

E ATTACHED A4 SHEET FOR DETAILS OF PROPOSED FENCING
ID GATES

LES: 2m W, 1.95 verall, 17 per 2.75m panel with triple tops.
STS: 102x44x7.5kg/m, RSJ, 2.725m overall
ORIZONTALS: 2No 50x50x6 RSA
XINGS: M12 Cup S... bolts with permacorr type nuts

REV A: FENCE LAYOUT AMENEDED TO CLIENTS COMMENTS 9.6.04

Revision	Description	Drawn	Date	Checked
	Revisions			

Project
PROPOSED PERIMETER SECURITY FENCING

Client
CHECKPRINT LIMITED
UNIT 1 ALAN BRAY CLOSE,
DODWELLS BRIDGE INDUSTRIAL ESTATE
HINCKLEY. LEICESTERSHIRE LE10 3BP

Drawn	Date
SWH	1/04

Scale (when plotted at A1 format)
1:500 1:1250

S. H. Architectural Services Ltd.
8 Bakers Lane, Chapelfields, Coventry CV5 8PR
Telephone (024) 7667 9753. Fax (024) 7667 0667