

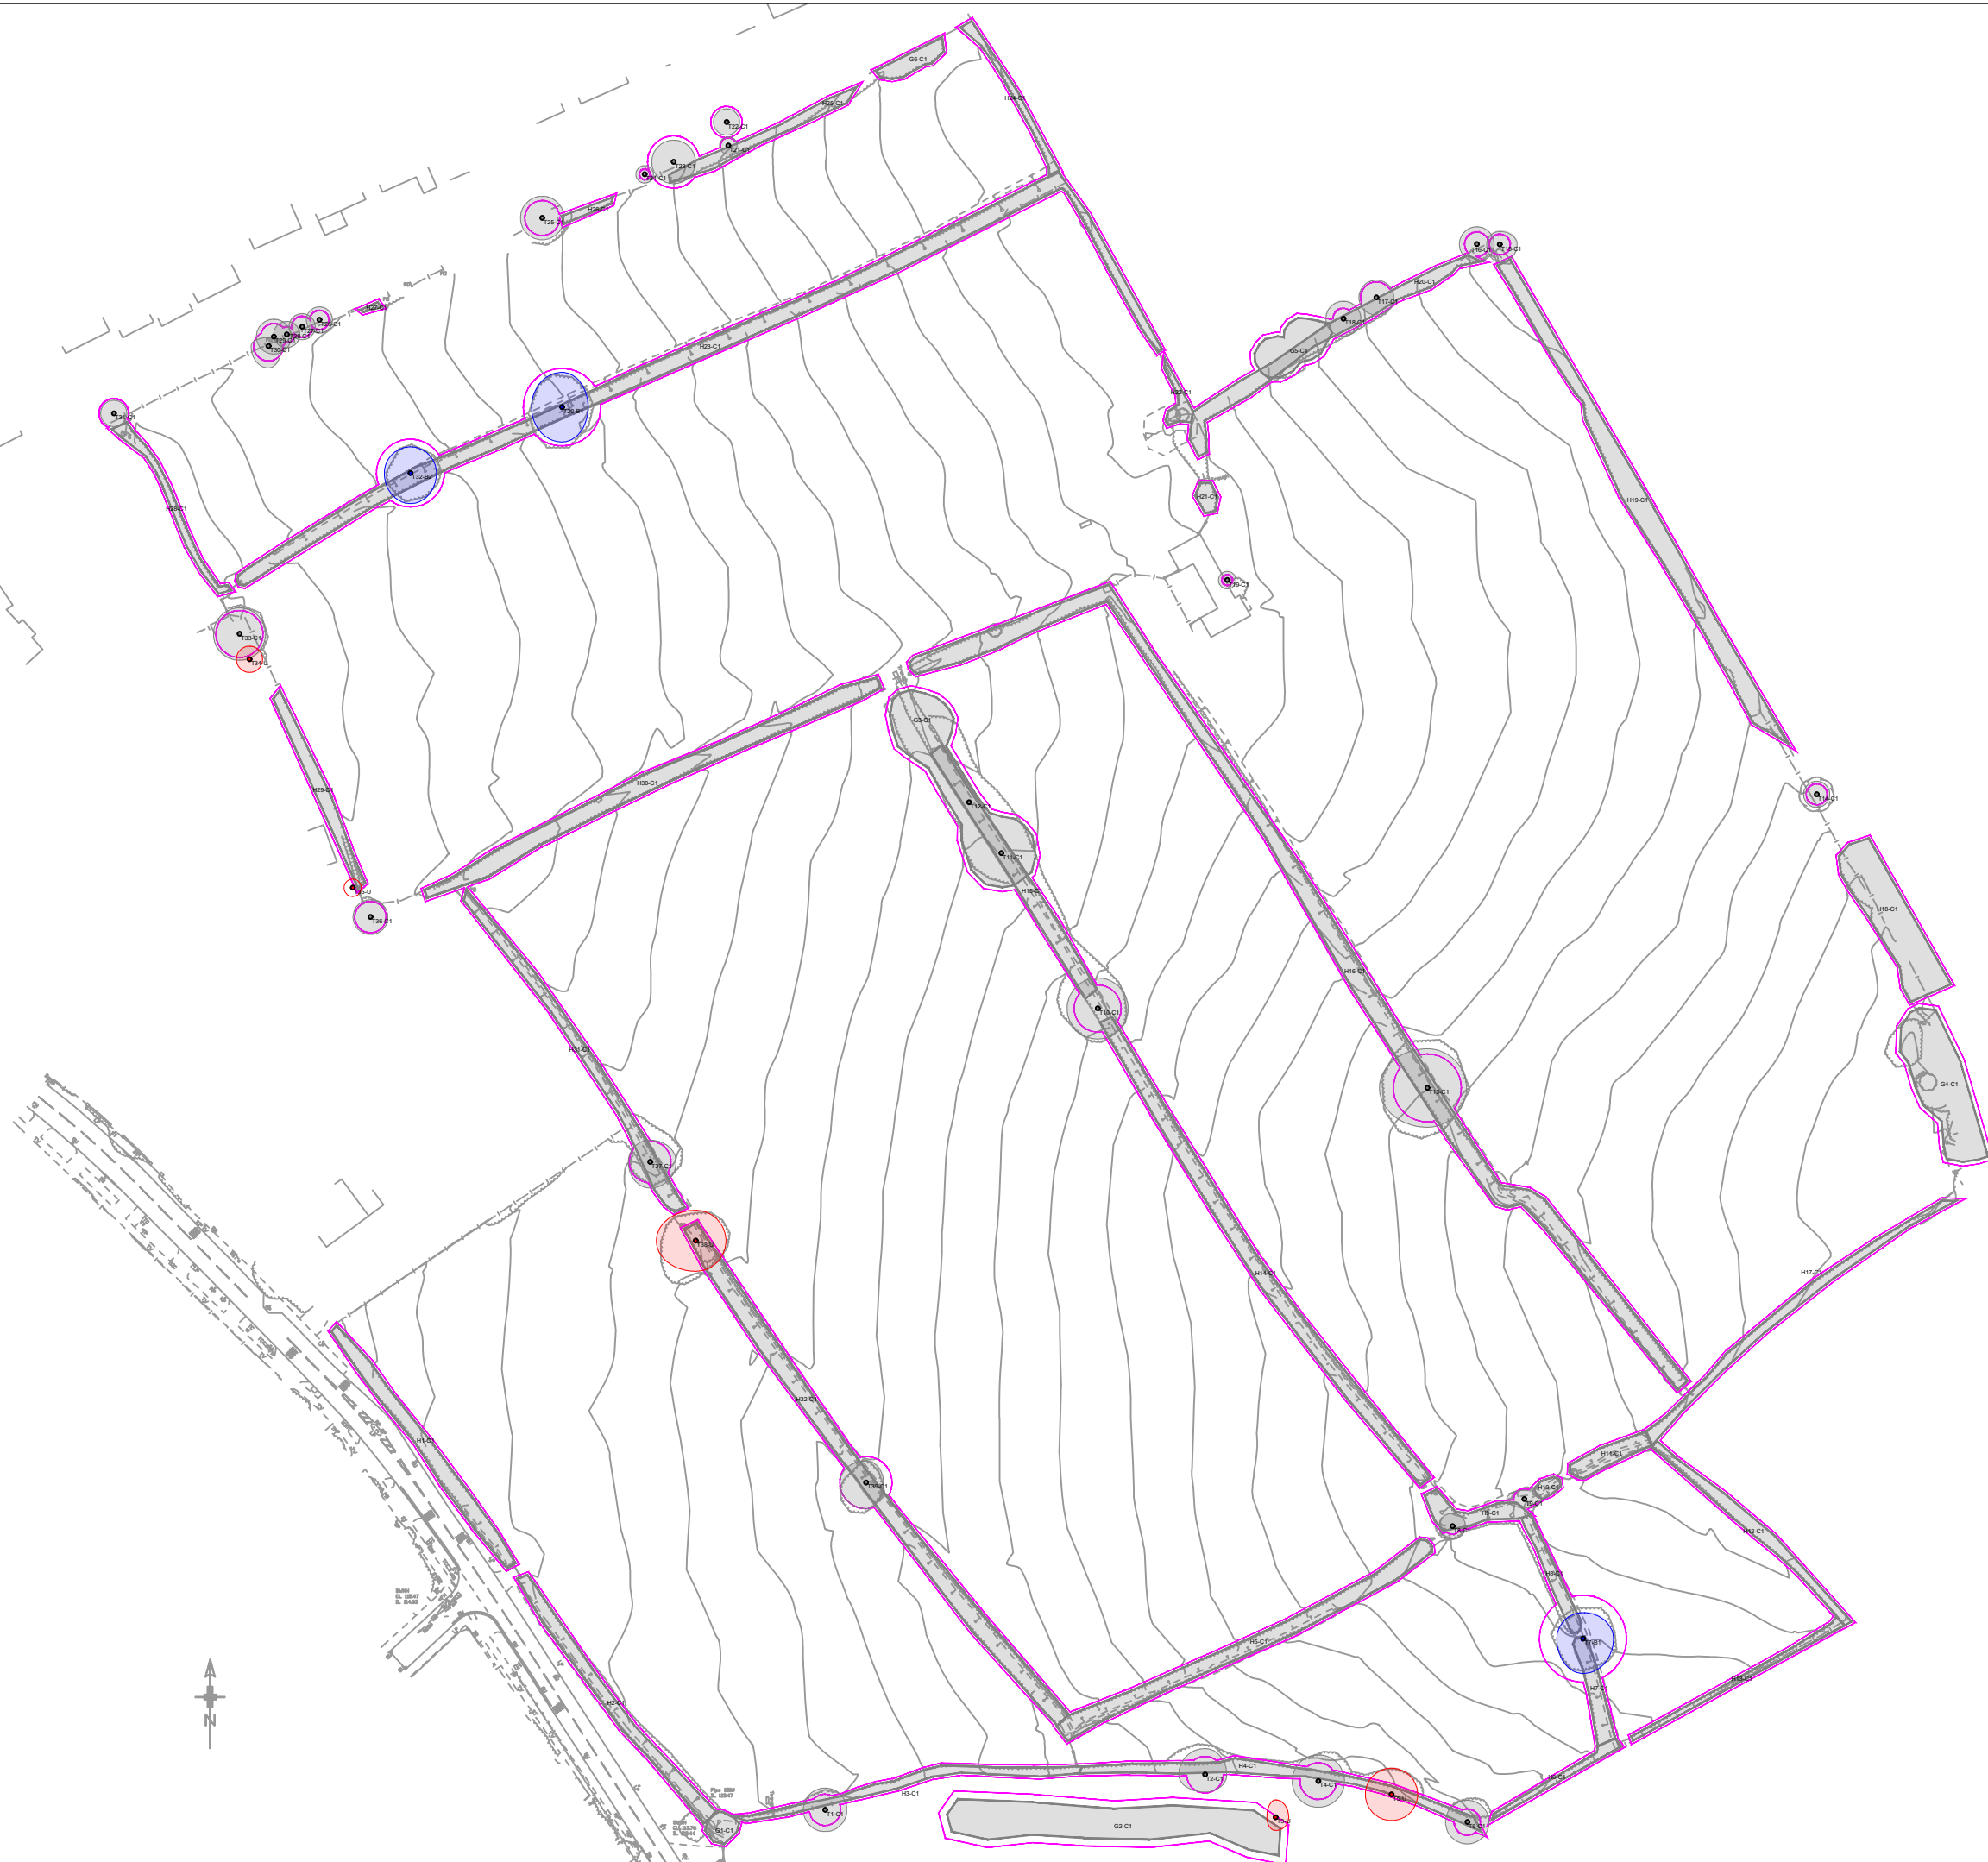


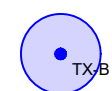

LEGEND:

-  TX.A Category A - Trees of High Quality
-  TX.B Category B - Trees of Moderate Quality
-  TX.C Category C - Trees of Low Quality
-  TX.U Category U - Trees Unsuitable for Retention
- 
 - Tree Trunk
 - Root Protection Areas (RPA)
 - Tree Canopy Spread

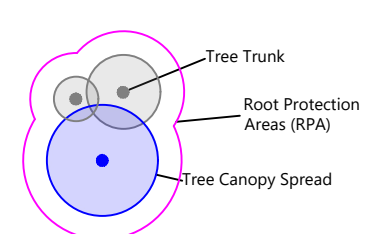

Client :
Davidsons Developments Ltd.

Project:
Lutterworth Road, Burbage

Drawing Title :
Tree Constraints Plan

Drg No.	Rev :
RSE_1586_TCP	V1

Drm By :	Scale :	Date :
AA	1:1500@A3	14/02/2022

RammSanderson Ltd
East Midlands: Osney House, Merlin Way, Ilkeston, DE7 4RA T: 0115 930 2463
West Midlands: Chase View Barn, Dunston Business Village, Stafford, ST16 9AB T: 01785 711 575
Yorkshire: The Former Library, 10 Leeds Road, Sheffield, S9 3TY
www.rammisanderson.com