





Block Plan
Scale 1:500

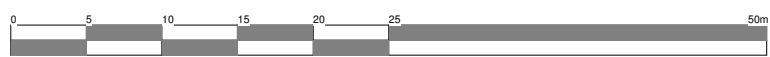

Ordnance Survey, (c) Crown Copyright 2023. All rights reserved. Licence number 100022432



Location Plan
Scale 1:1250

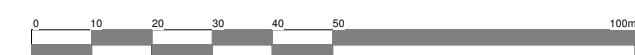

hayward
ARCHITECTS LTD

19 Station Road
Hinckley
Leicestershire
LE10 1AW
Tel: 01455 635 665
Fax: 01455 618 971
www.hayward-architects.co.uk

Client		MAC	
Project Title		Developments	
Alterations to Canopy Proposed Construction Pinwall			
Drawing Title		Location & Block Plans	
Scale	1:500 & 1:1250	Date	04/23
Author	SS	Checked by	LJW
Job No.		Drawing No.	
23 / 27		12	
Status			
Planning Stage			

THE COPYRIGHT OF THIS DRAWING IS VESTED IN HAYWARD ARCHITECTS LTD.
REPRODUCTION IN ANY FORM, EITHER IN WHOLE OR IN PART IS FORBIDDEN WITHOUT
THE PRIOR WRITTEN PERMISSION OF THE COPYRIGHT HOLDER. DO NOT SCALE FROM
DRAWING AND ONLY FIGURED DIMENSIONS ARE TO BE USED