


Healthcare Departments

- Circulation
- Clinical Support Facilities
- Endoscopy
- Entrance & Waiting
- Mental Health
- Patient Preparation
- Plant / Services
- Recovery Stages & Discharge
- Storage Facilities

Module_Schedule					
W x L x H(m)	Level			Total	
	GF	FF	SF		
3.4 x 11.075 x 4.6	1	0	0	1	
3.8 x 11.075 x 4.6	0	1	0	1	
3.4 x 10.0 x 4.6	1	0	0	1	
3.8 x 10.0 x 4.6	1	0	0	1	
3.4 x 6.7 x 4.6	2	0	0	2	
3.4 x 6.5 x 4.6	1	0	0	1	
3.8 x 6.5 x 4.6	1	0	0	1	
3.8 x 6.7 x 4.6	2	1	0	3	
3.8 x 8.05 x 4.6	4	4	4	12	
3.8 x 8.45 x 4.6	3	3	3	9	
3.8 x 11.0 x 4.6	1	2	2	5	
3.8 x 4.05 x 4.6	1	1	0	2	
3.4 x 4.05 x 4.6	1	1	0	2	
3.8 x 7.96 x 4.6	2	2	0	4	
3.4 x 7.96 x 4.6	2	2	0	4	
3.4 x 7.114 x 4.6	1	1	1	3	
3.8 x 7.114 x 4.6	1	1	1	3	
3.4 x 8.45 x 4.6	1	1	1	3	
3.4 x 8.05 x 4.6	2	2	2	6	
3.4 x 5.386 x 4.6	1	1	1	3	
3.8 x 5.386 x 4.6	1	1	1	3	
3.8 x 8.0 x 4.6	2	2	0	4	
3.8 x 4.5 x 4.6	2	2	0	4	
Total =				78	

GIFA_Legend

Ground Floor GIFA: 901m²
First Floor GIFA: 761m²
Second Floor GIFA: 418m²
Total GIFA: 2080m²

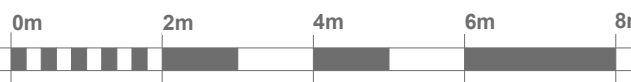

VISUAL SCALE 1:100 @ A1

P8	Modules amended	AJ	EB	24/11/23
P7	RIBA Stage 3 design development updates	ED	EB	21/11/23
P6	Relocation of Plant Room stairs within module grid	AJ	EB	14/11/23
P5	WC Layout Amended	AJ/ED	EB	02/11/23
P4	RIBA Stage 2 Issue	ED	EB	19/10/23
P3	Issue for client sign off of GA's	EB	EB	17/10/23
P2	Grid Lines amended	EB	EB	03/10/23
P1	GA's updated in line with Design Buro's revised Stage 2 drawings	AJ	EB	27/09/23
REV	DESCRIPTION	BY	CHK	DATE

DarwinGroup
Construction Has Evolved

www.darwingroupltd.co.uk - tel: 01939 252909

CLIENT TITLE
NHS Property Services

PROJECT TITLE
Hinckley District Hospital Community Diagnostic Centre

PROJECT ADDRESS
Mount Rd / Hinckley / LE10 1AG

DRAWING TITLE
General_Arrangements_First_Floor

DRAWING REFERENCE
180731 - DGL - 01 - 01 - DR - A - 2001

PROJECT	ORIGINATOR	VOLUME	LEVEL	TYPE	ROLE	NUMBER
---------	------------	--------	-------	------	------	--------

04/09/23	DK	TM	2080 m²
----------	----	----	---------

ISSUE DATE	INITIAL ISSUE BY	INITIAL CHECKED BY	GIFA
------------	------------------	--------------------	------

S2	For Information	1 : 100	A1	P8
----	-----------------	---------	----	----

STATUS CODE	STATUS DESCRIPTION	SCALE	SHEET SIZE	REVISION
-------------	--------------------	-------	------------	----------



General Arrangement - First Floor
1 : 100