

Area of Study

T1

Tree/Group Number

Tree/Group Canopy

Tree Stem

Root Protection Area

Category A: Trees of high quality and value

Category B: Trees of moderate quality and value

Category C: Trees of low quality and value

Category U: Trees of poor quality and value

TPO Trees





|                |                                                  |          |    |
|----------------|--------------------------------------------------|----------|----|
| client         | Barwood Development Securities Limited           |          |    |
| project title  | Sketchley Lane, Sketchley                        |          |    |
| drawing title  | Plan EDP 1: Tree Constraints Plan (Sheet 3 of 7) |          |    |
| date           | 11 MARCH 2022                                    | drawn by | GY |
| drawing number | edp4824_d005c                                    | checked  | RC |
| scale          | 1:1,000 @ A3                                     | QA       | VP |

edp

the environmental dimension partnership


Registered office: 01285 740427 - [www.edp-uk.co.uk](http://www.edp-uk.co.uk) - [info@edp-uk.co.uk](mailto:info@edp-uk.co.uk)

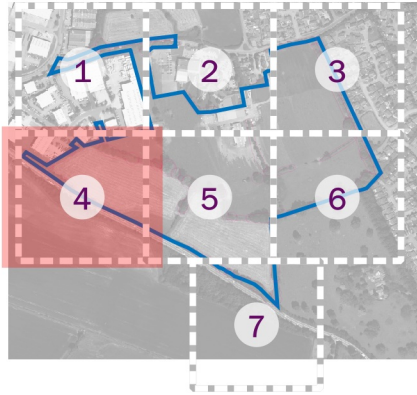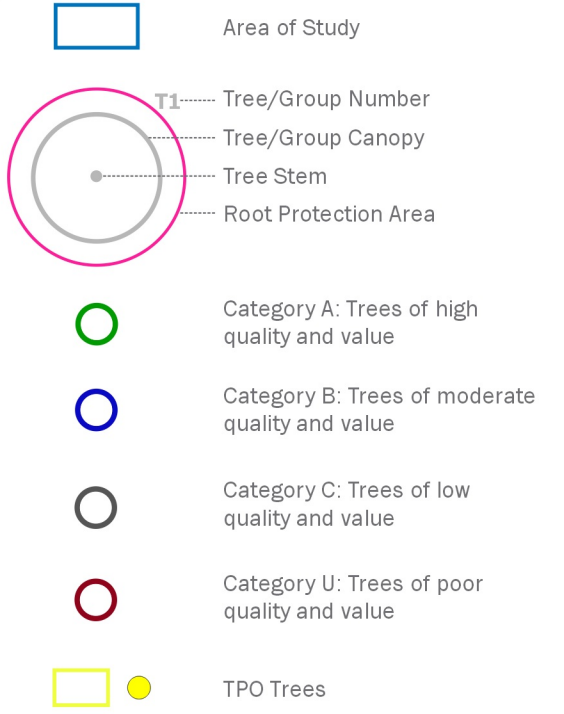

|                |                                                  |          |    |
|----------------|--------------------------------------------------|----------|----|
| client         | Barwood Development Securities Limited           |          |    |
| project title  | Sketchley Lane, Sketchley                        |          |    |
| drawing title  | Plan EDP 1: Tree Constraints Plan (Sheet 4 of 7) |          |    |
| date           | 11 MARCH 2022                                    | drawn by | GY |
| drawing number | edp4824_d005c                                    | checked  | RC |
| scale          | 1:1,000 @ A3                                     | QA       | VP |



Registered office: 01285 740427 - [www.edp-uk.co.uk](http://www.edp-uk.co.uk) - [info@edp-uk.co.uk](mailto:info@edp-uk.co.uk)

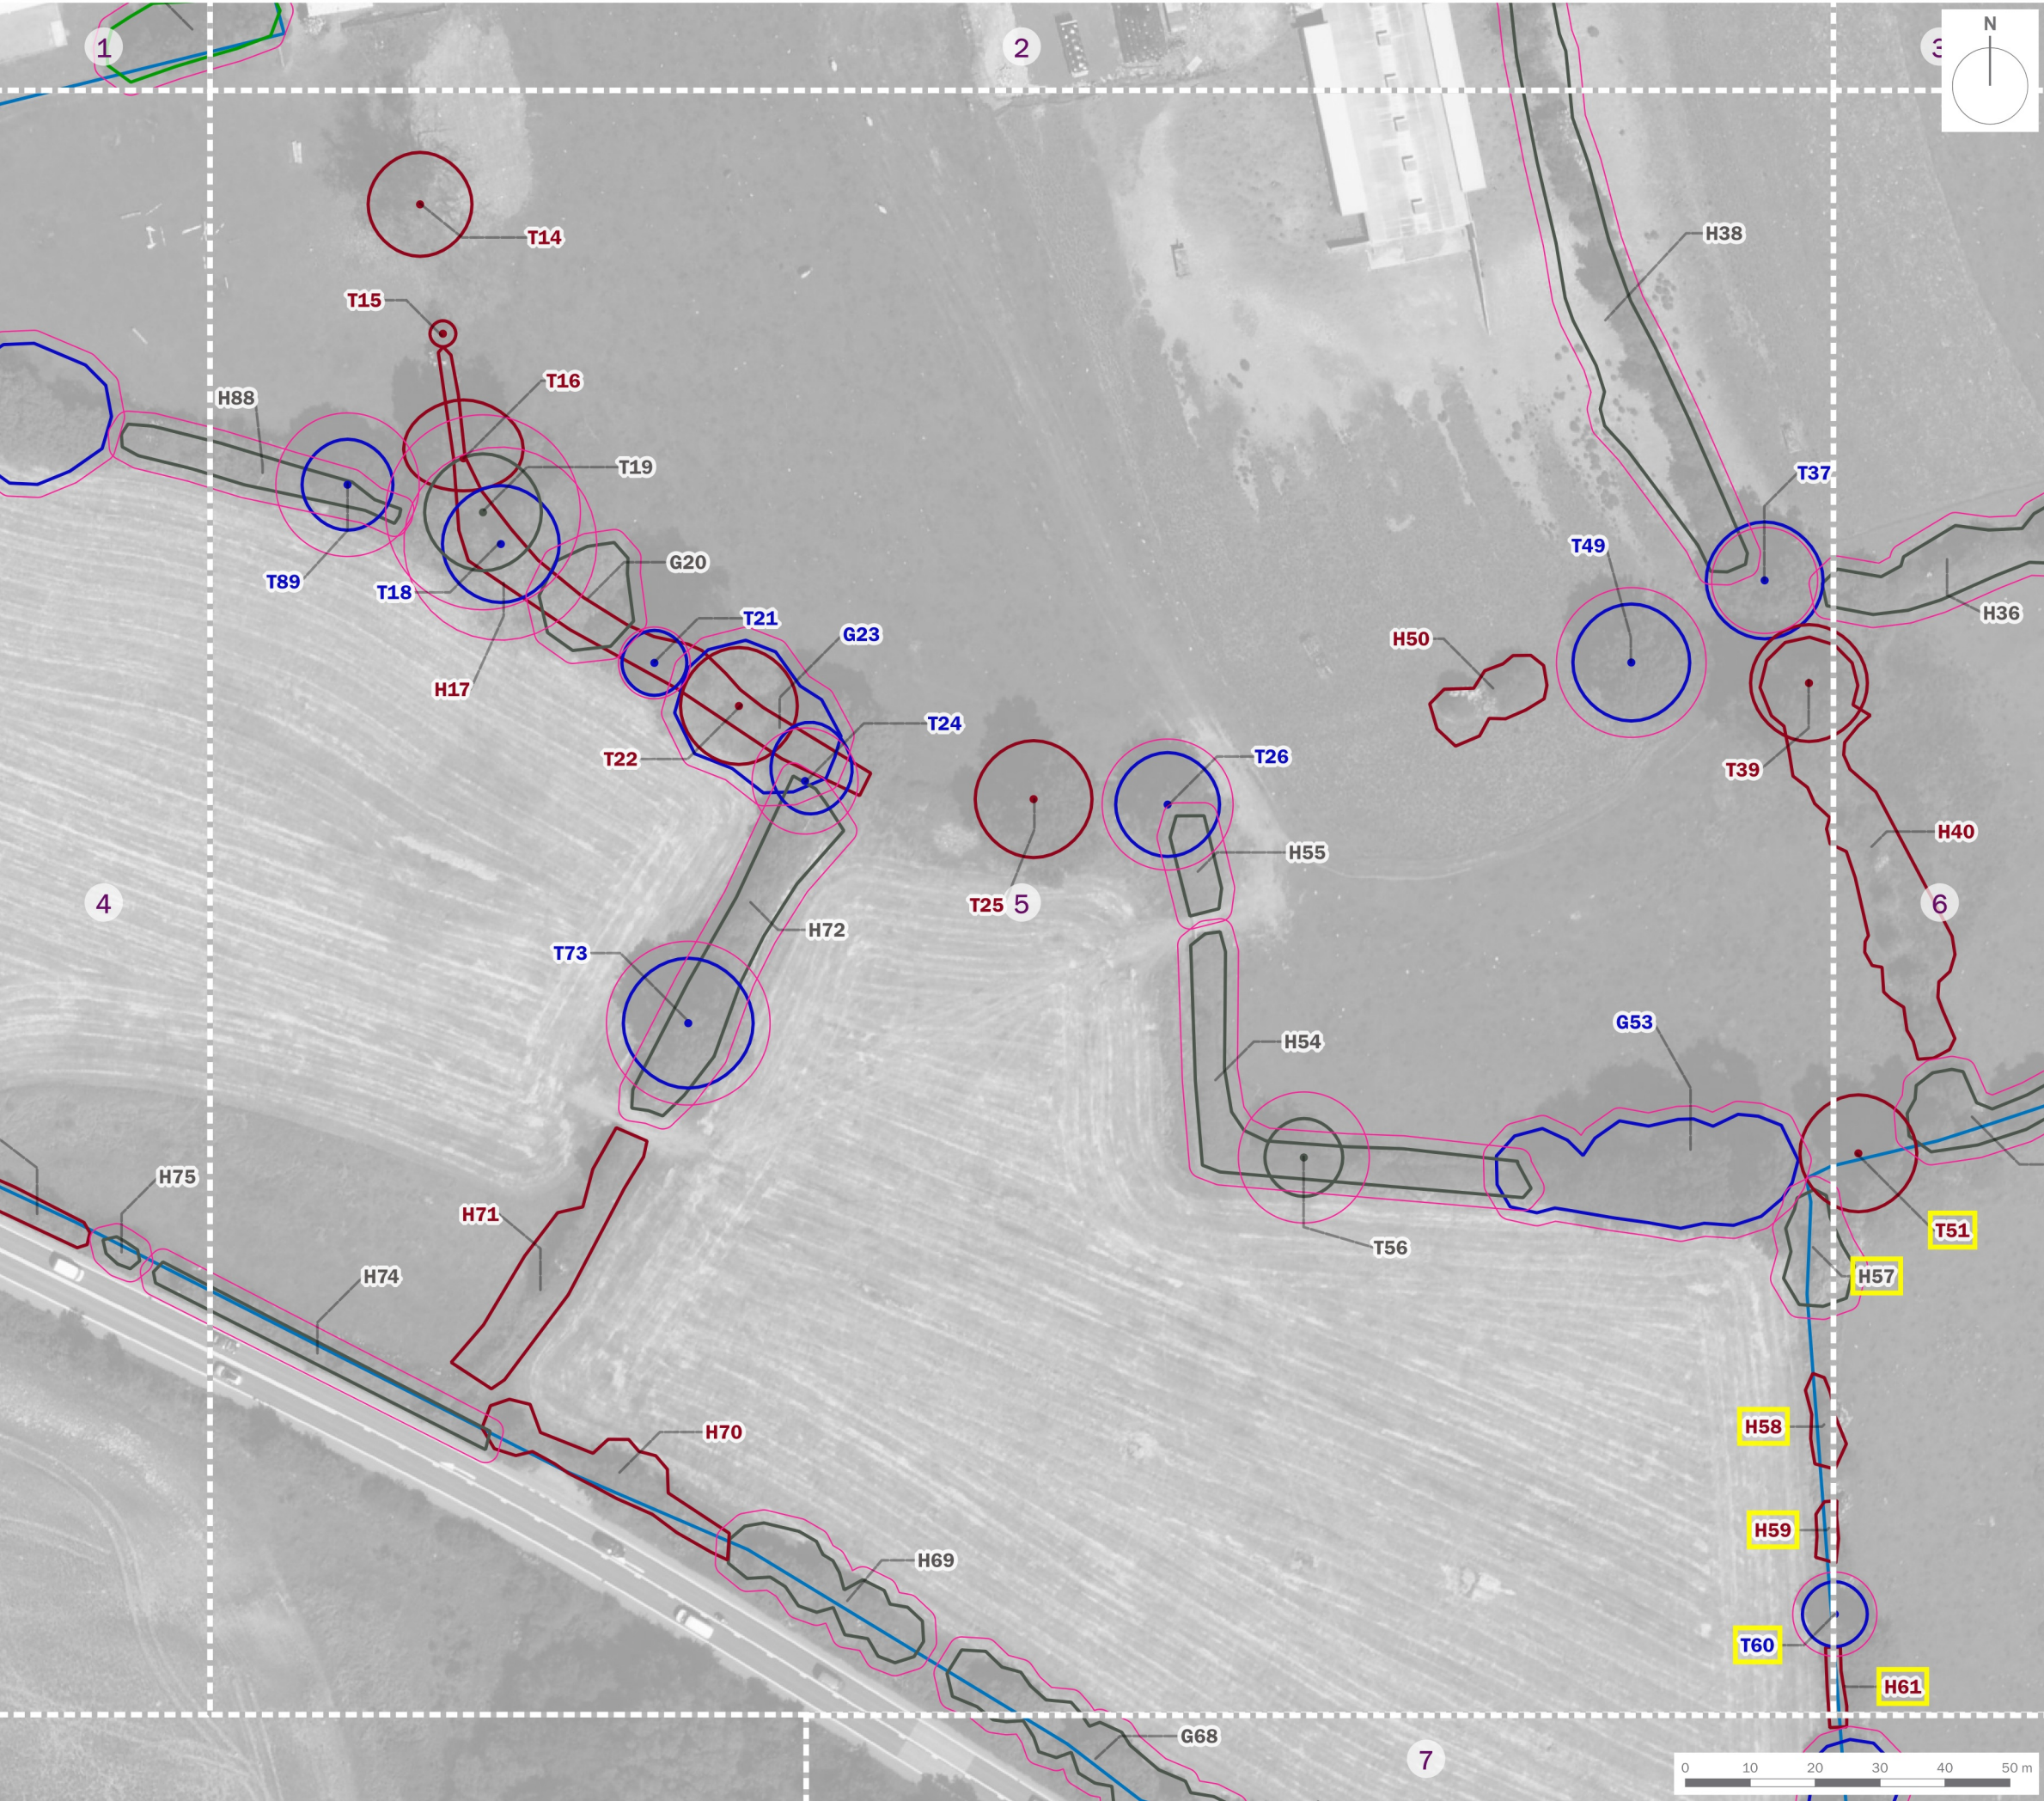

Area of Study

T1

Tree/Group Number

Tree/Group Canopy

Tree Stem

Root Protection Area

Category A: Trees of high quality and value

Category B: Trees of moderate quality and value

Category C: Trees of low quality and value

Category U: Trees of poor quality and value

TPO Trees

1

2

3

4

5

6

7

client

Barwood Development Securities Limited

project title

Sketchley Lane, Sketchley

drawing title

Plan EDP 1: Tree Constraints Plan  
(Sheet 5 of 7)

date

11 MARCH 2022

drawn by

GY

drawing number

edp4824\_d005c

checked

RC

scale

1:1,000 @ A3

QA

VP

edp

the environmental dimension partnership

Registered office: 01285 740427 - [www.edp-uk.co.uk](http://www.edp-uk.co.uk) - [info@edp-uk.co.uk](mailto:info@edp-uk.co.uk)