


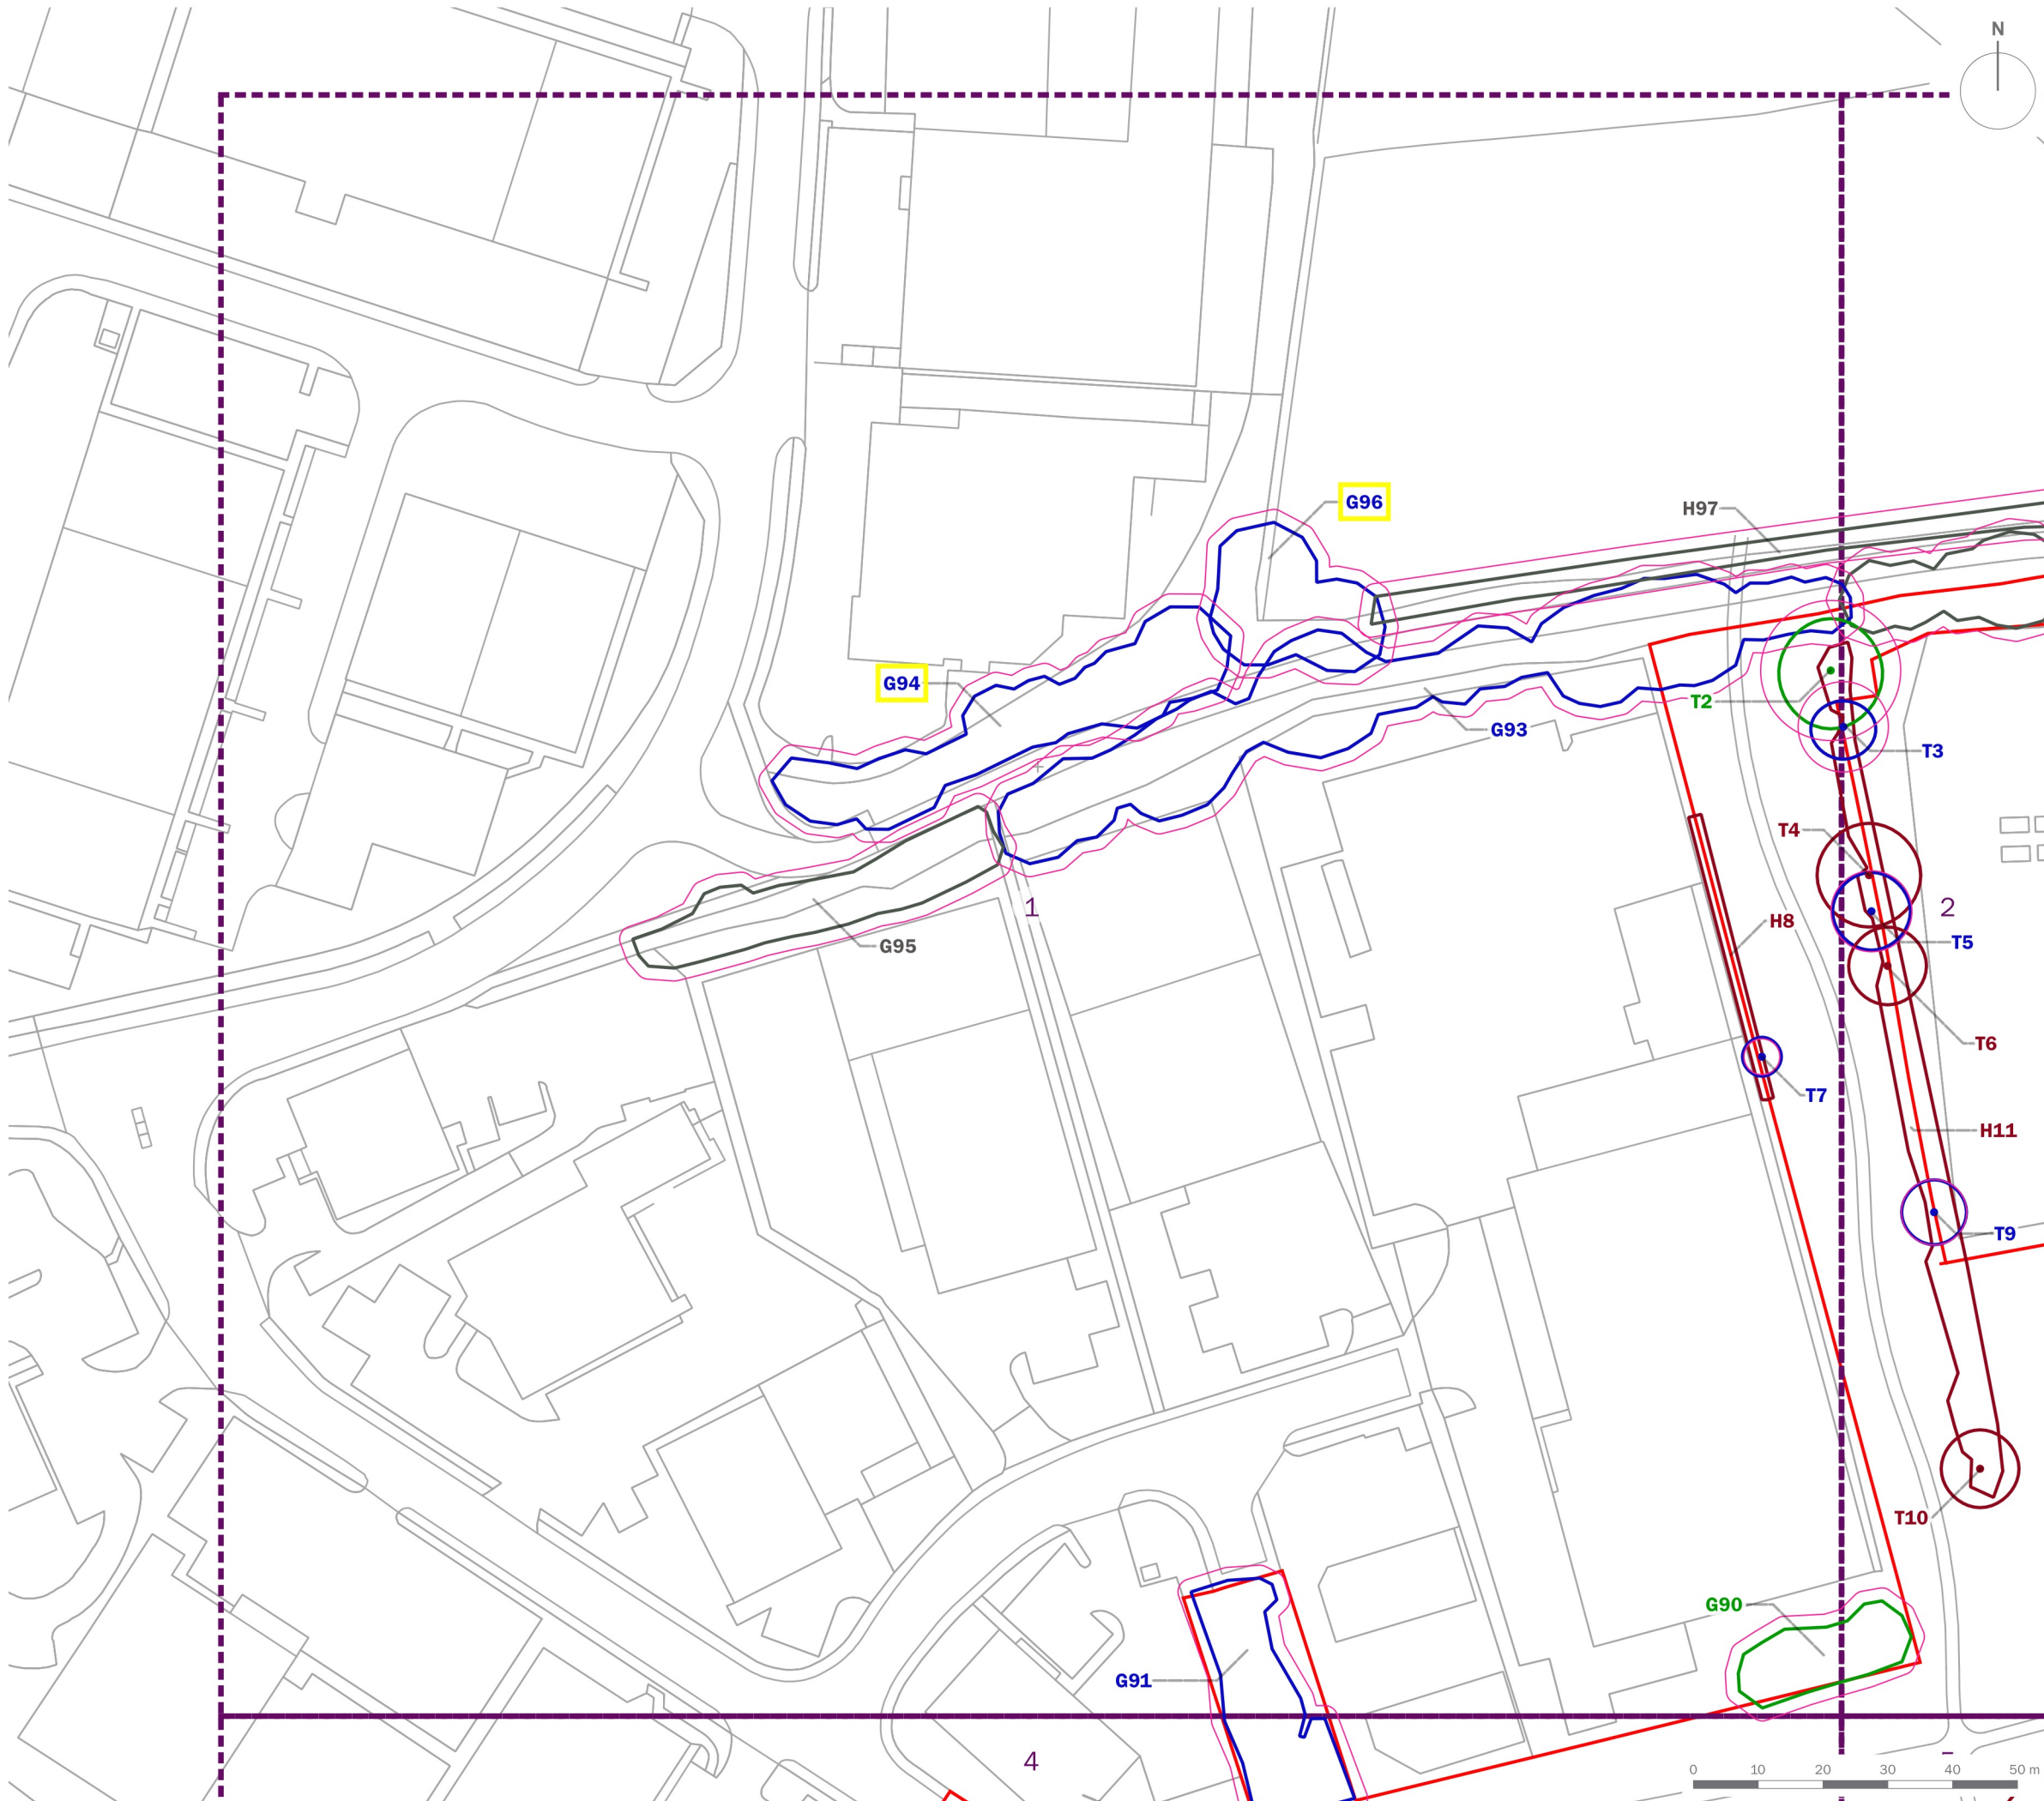

Site Boundary

T1

Tree/Group Number

Tree/Group Canopy

Tree Stem

Root Protection Area

Category A: Trees of high quality and value

Category B: Trees of moderate quality and value

Category C: Trees of low quality and value


Category U: Trees of poor quality and value

TPO Trees


Veteran Trees

Buffer for Veteran Trees

DRAFT

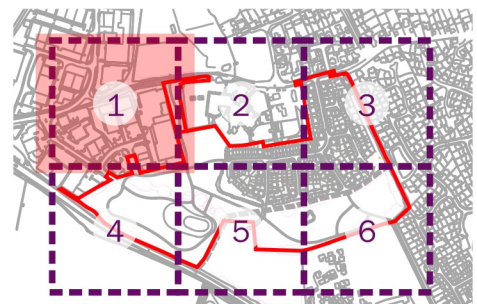

client			
Persimmon Homes North Midlands			
project title			
Land off Sketchley Lane, Burbage, Hinckley			
drawing title			
Tree Protection Plan (Sheet 1 of 6)			
date	01 NOVEMBER 2023	drawn by	GYo
drawing number	edp8343_d001	checked	BWa
scale	1:1,000 @ A3	QA	

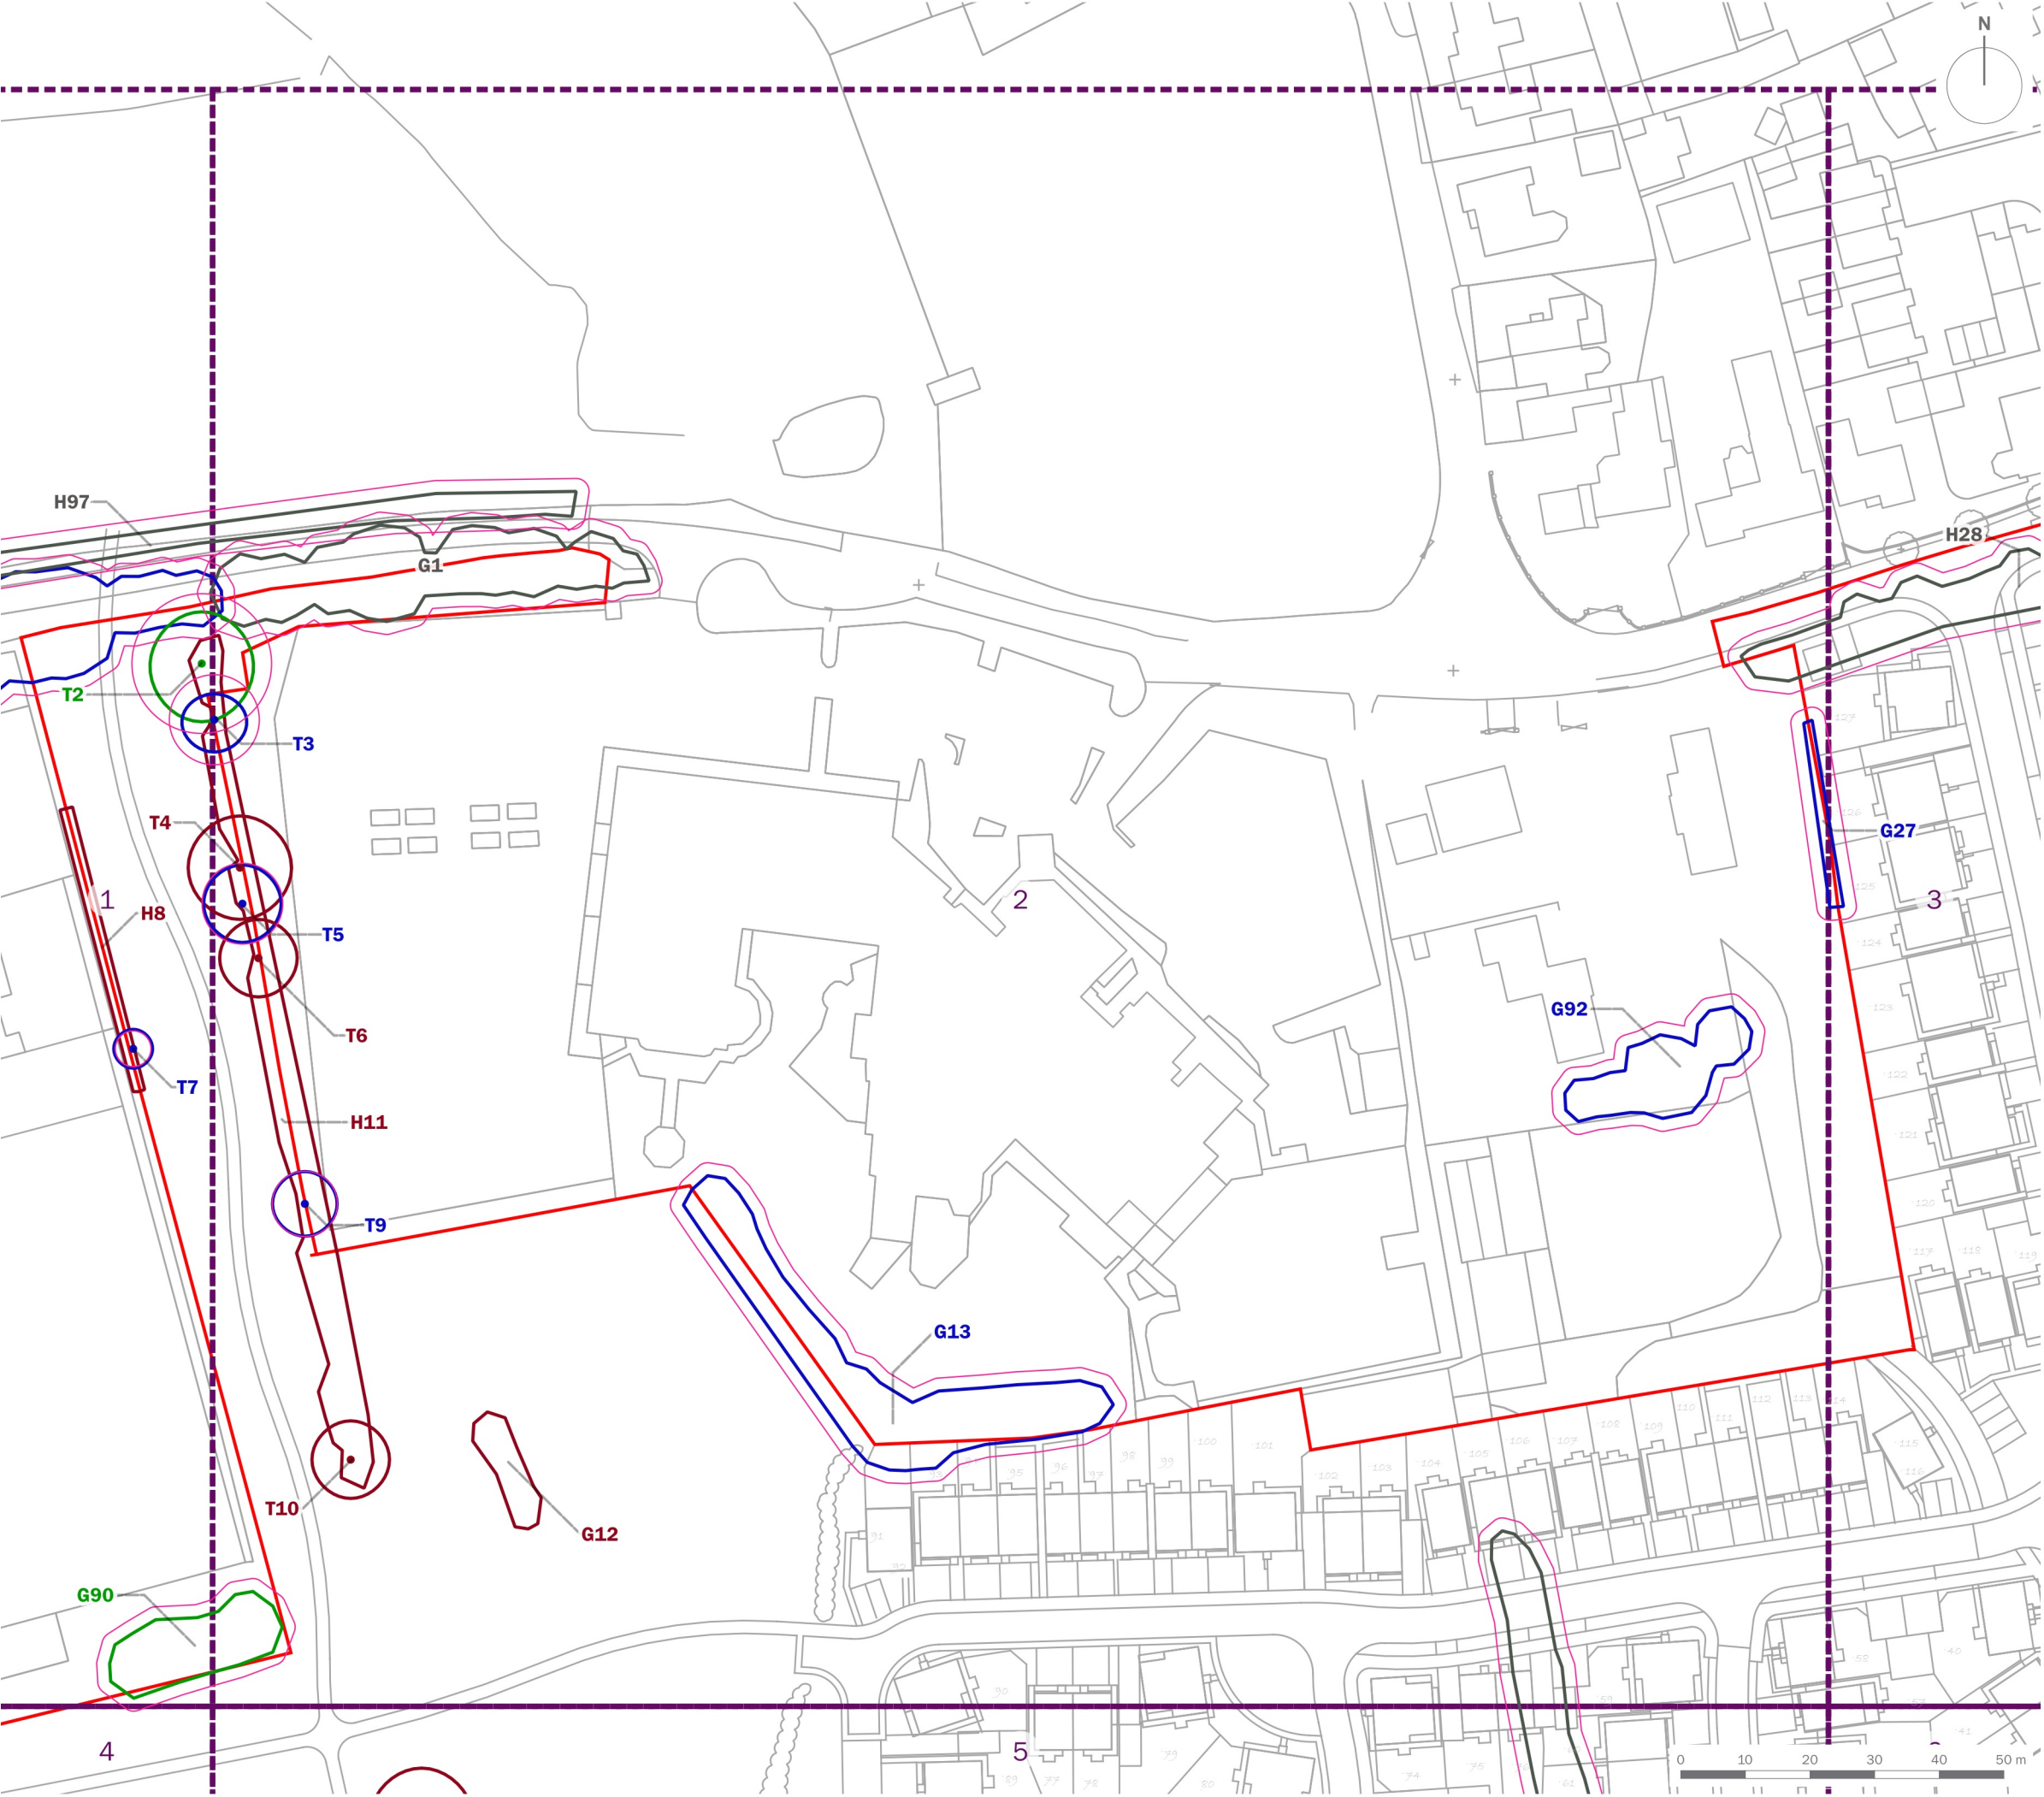

Site Boundary

DRAFT

T1

Tree/Group Number

Tree/Group Canopy

Tree Stem

Root Protection Area

Category A: Trees of high quality and value

Category B: Trees of moderate quality and value


Category C: Trees of low quality and value

Category U: Trees of poor quality and value

TPO Trees

Veteran Trees

Buffer for Veteran Trees

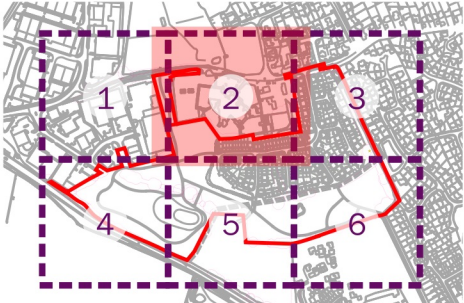

client	Persimmon Homes North Midlands		
project title	Land off Sketchley Lane, Burbage, Hinckley		
drawing title	Tree Protection Plan (Sheet 2 of 6)		
date	01 NOVEMBER 2023	drawn by	GYo
drawing number	edp8343_d001	checked	BWa
scale	1:1,000 @ A3	QA	

edp

the environmental dimension partnership

Registered office: 01285 740427 - www.edp-uk.co.uk - info@edp-uk.co.uk