


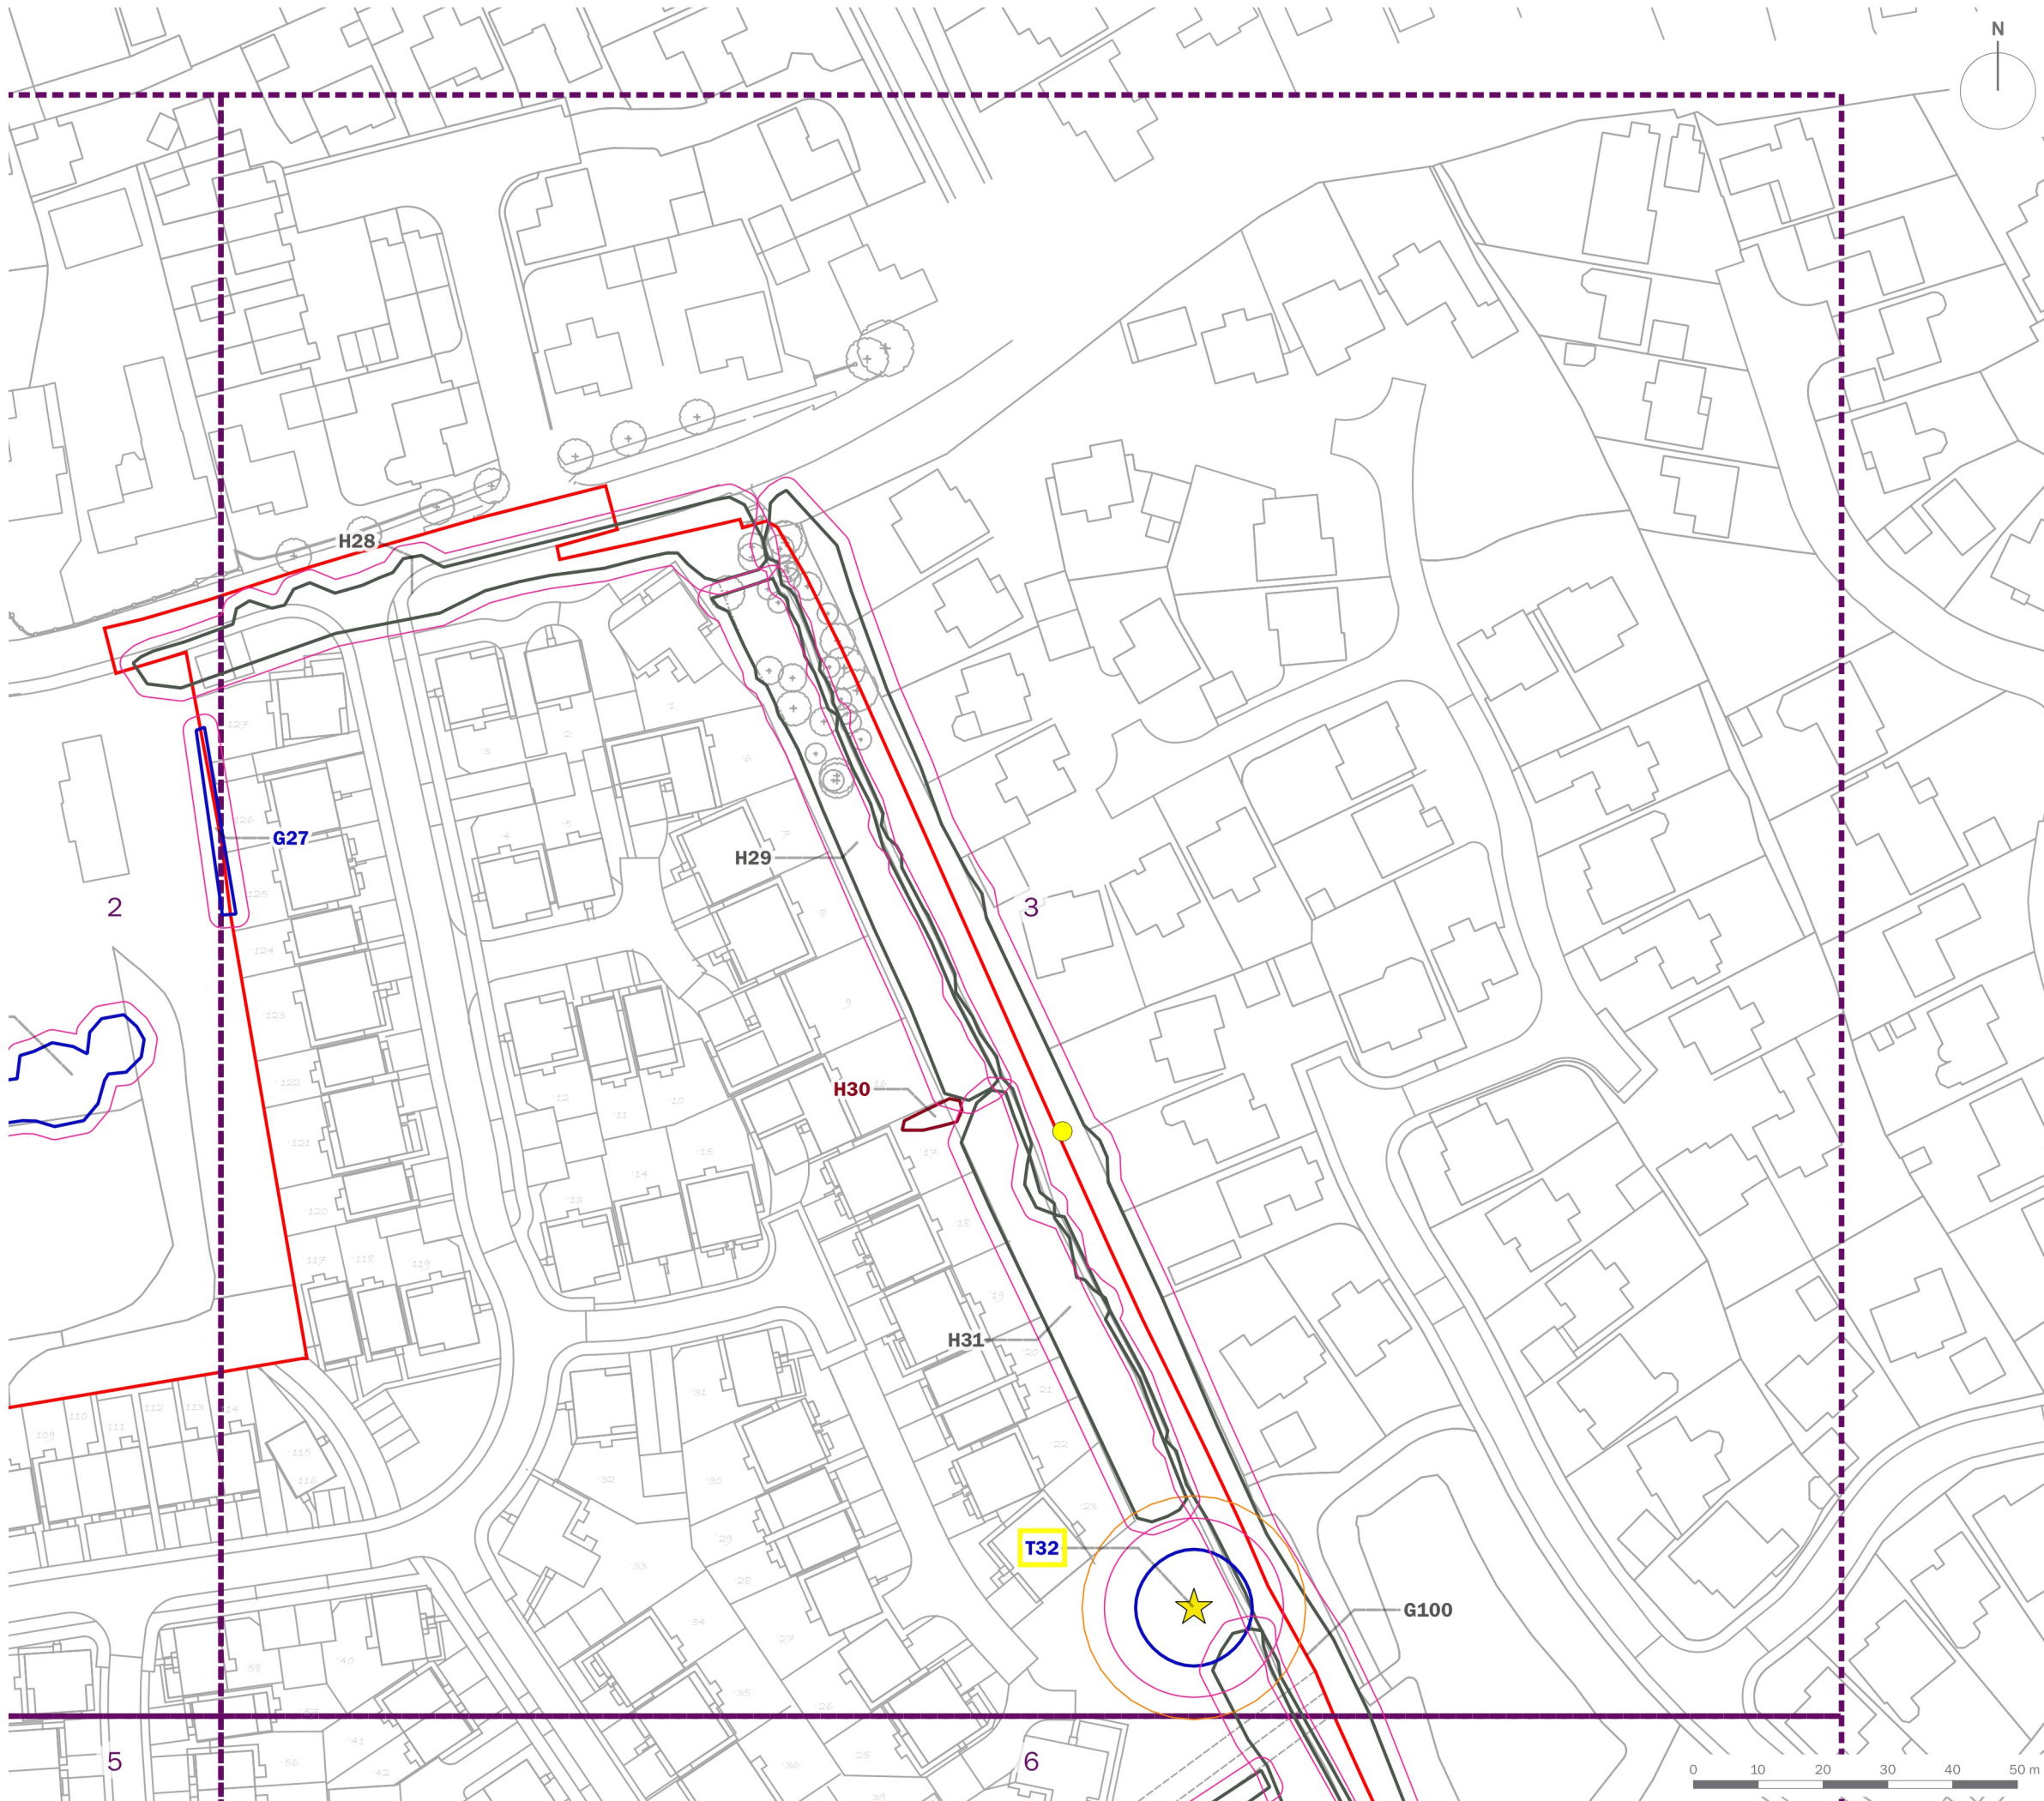

Site Boundary

DRAFT

T1

Tree/Group Number

Tree/Group Canopy

Tree Stem

Root Protection Area

Category A: Trees of high quality and value

Category B: Trees of moderate quality and value


Category C: Trees of low quality and value

Category U: Trees of poor quality and value

TPO Trees

Veteran Trees

Buffer for Veteran Trees

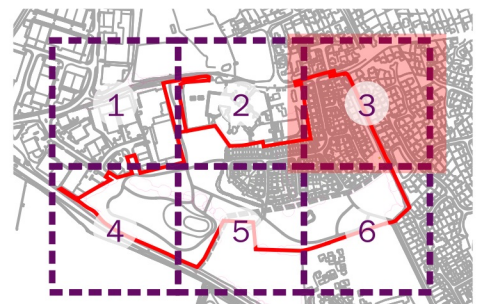


client
Persimmon Homes North Midlands

project title
Land off Sketchley Lane, Burbage, Hinckley

drawing title
Tree Protection Plan (Sheet 3 of 6)

date	01 NOVEMBER 2023	drawn by	GYo
drawing number	edp8343_d001	checked	BWa
scale	1:1,000 @ A3	QA	

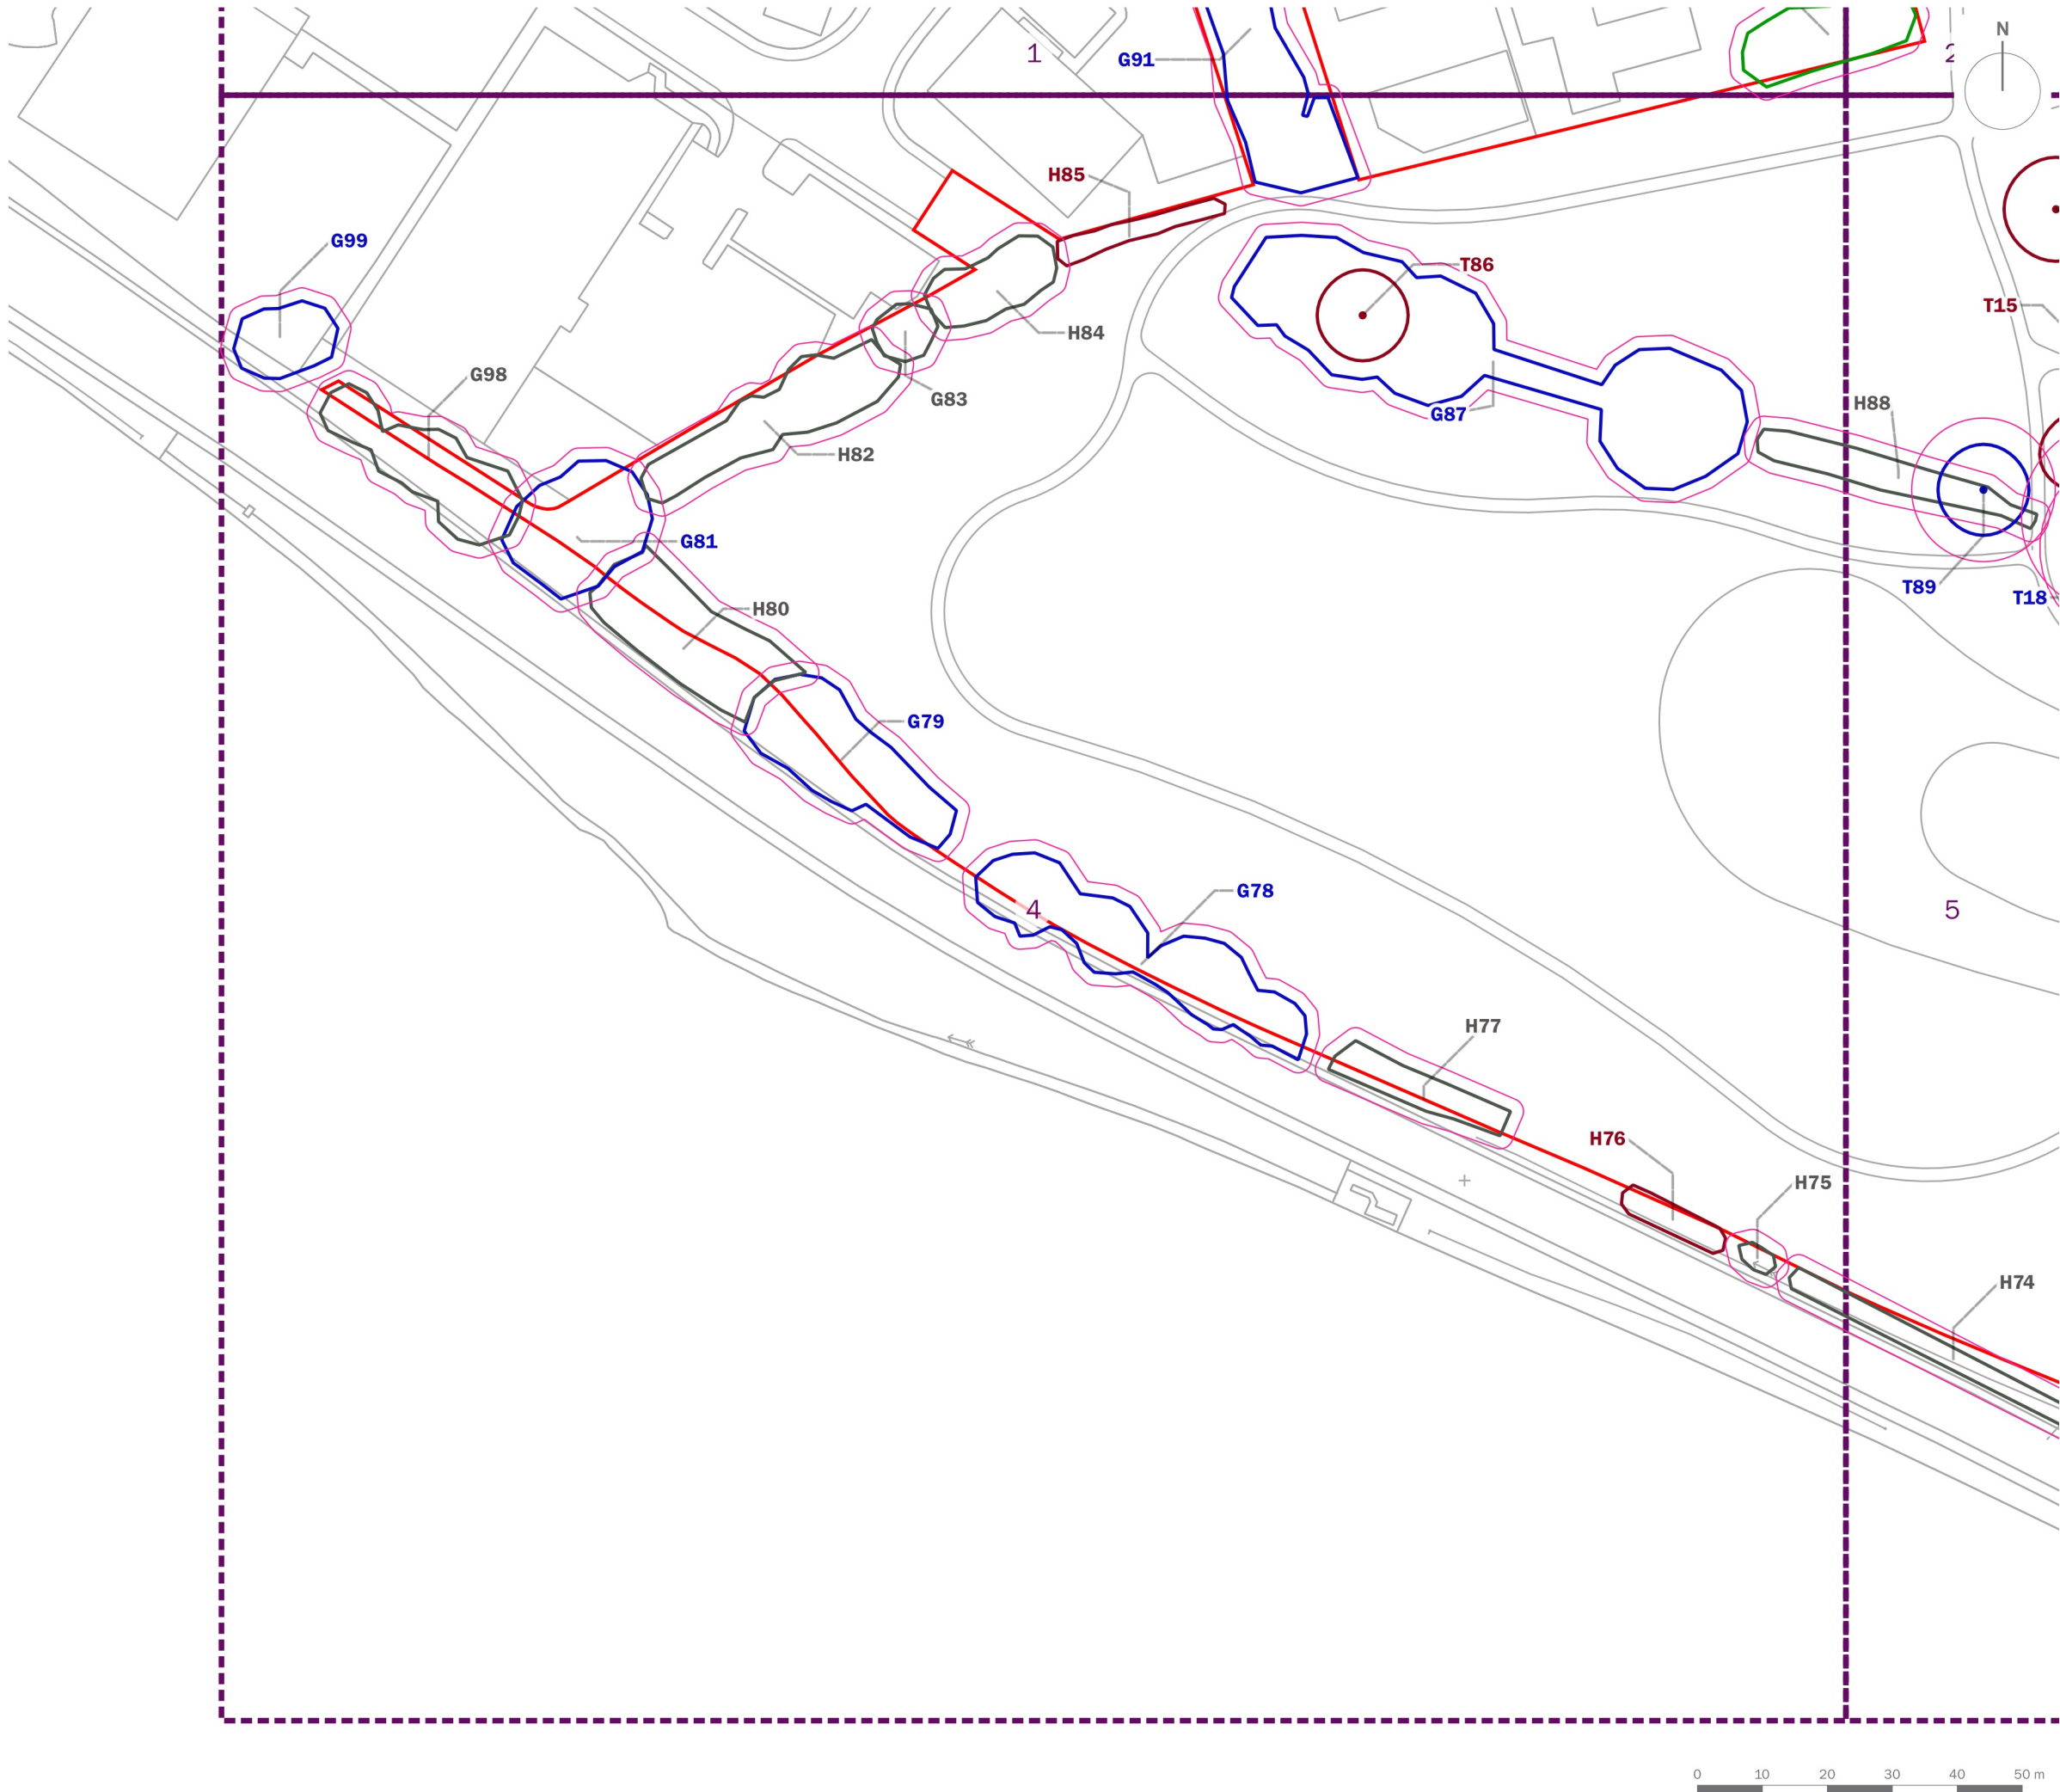

Site Boundary

DRAFT

T1

Tree/Group Number

Tree/Group Canopy

Tree Stem

Root Protection Area

Category A: Trees of high quality and value

Category B: Trees of moderate quality and value


Category C: Trees of low quality and value

Category U: Trees of poor quality and value




TPO Trees

Veteran Trees

Buffer for Veteran Trees

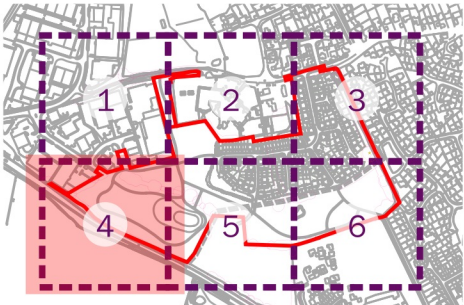


client	Persimmon Homes North Midlands		
project title	Land off Sketchley Lane, Burbage, Hinckley		
drawing title	Tree Protection Plan (Sheet 4 of 6)		
date	01 NOVEMBER 2023	drawn by	GYo
drawing number	edp8343_d001	checked	BWa
scale	1:1,000 @ A3	QA	

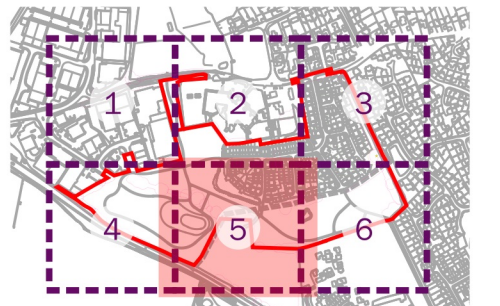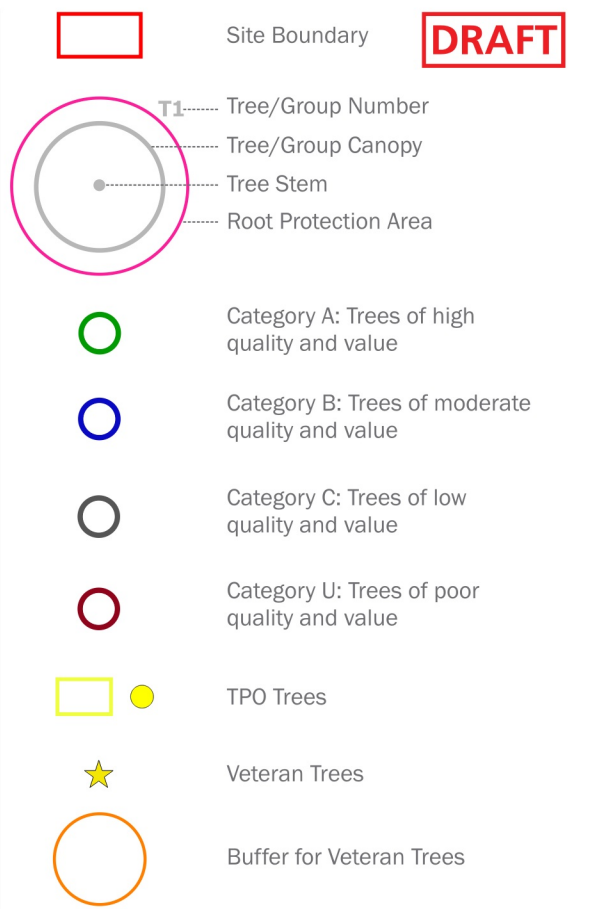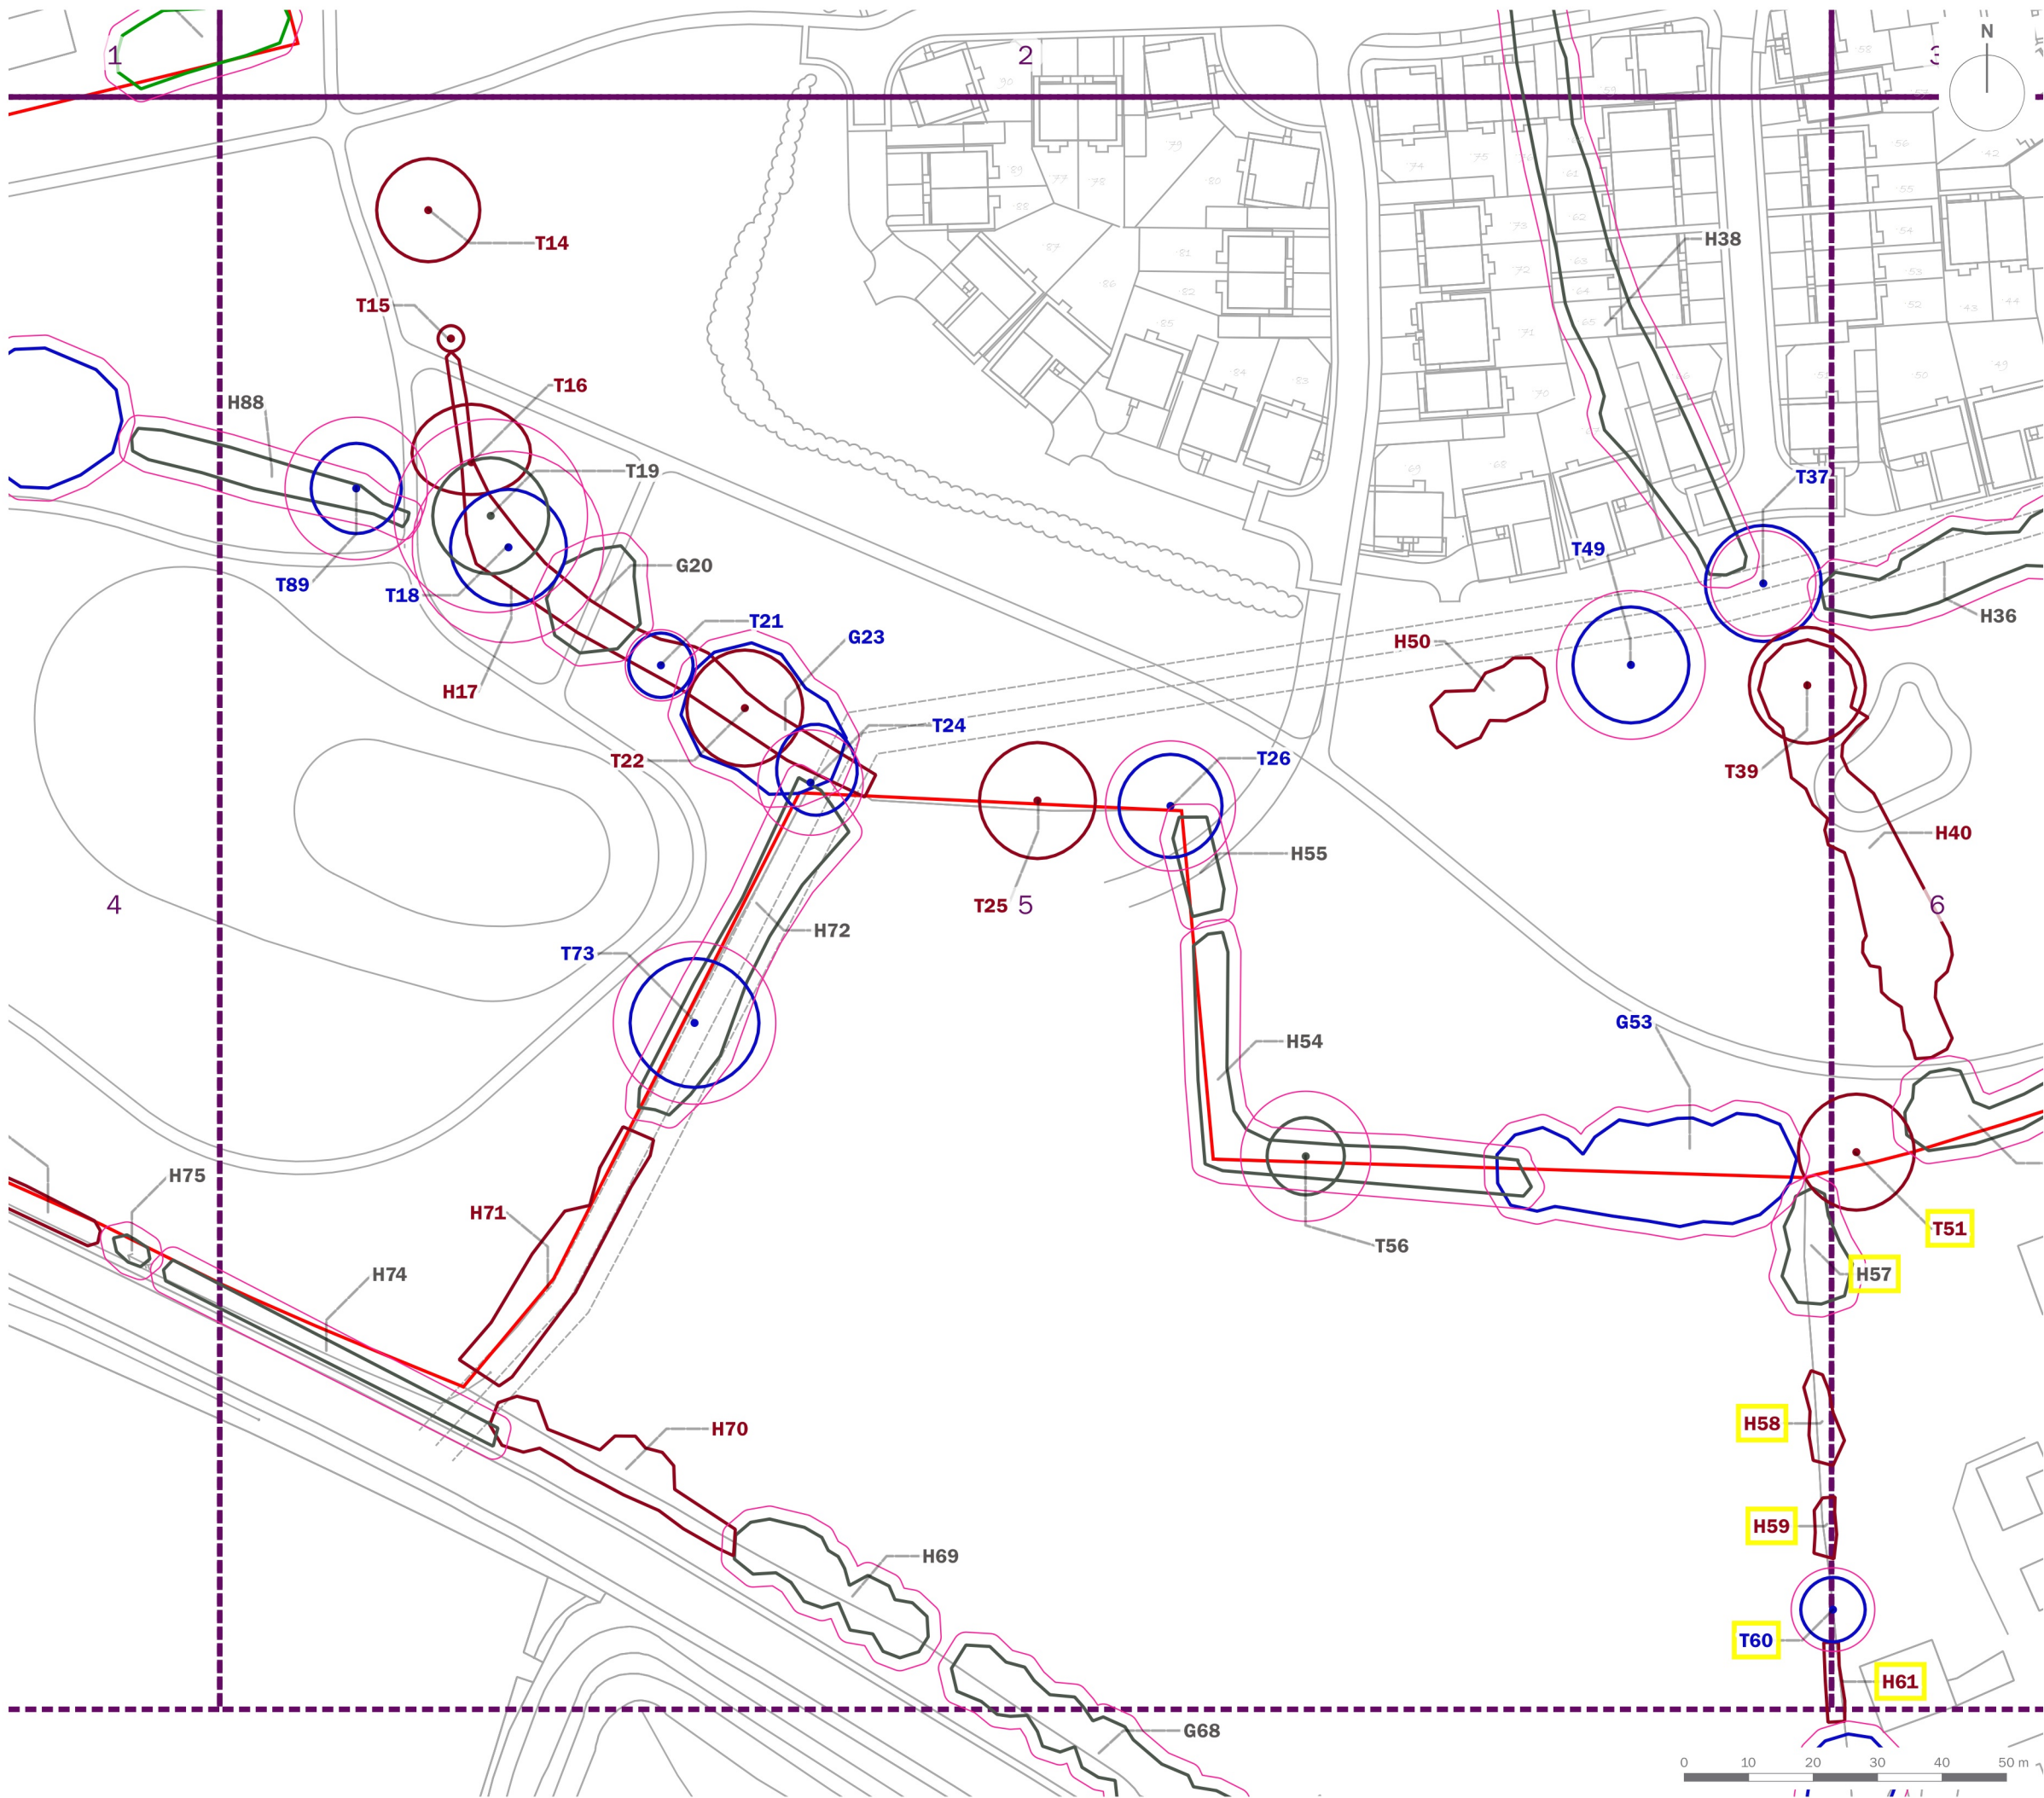

client	Persimmon Homes North Midlands		
project title	Land off Sketchley Lane, Burbage, Hinckley		
drawing title	Tree Protection Plan (Sheet 5 of 6)		
date	01 NOVEMBER 2023	drawn by	GYo
drawing number	edp8343_d001	checked	BWa
scale	1:1,000 @ A3	QA	



Registered office: 01285 740427 - www.edp-uk.co.uk - info@edp-uk.co.uk

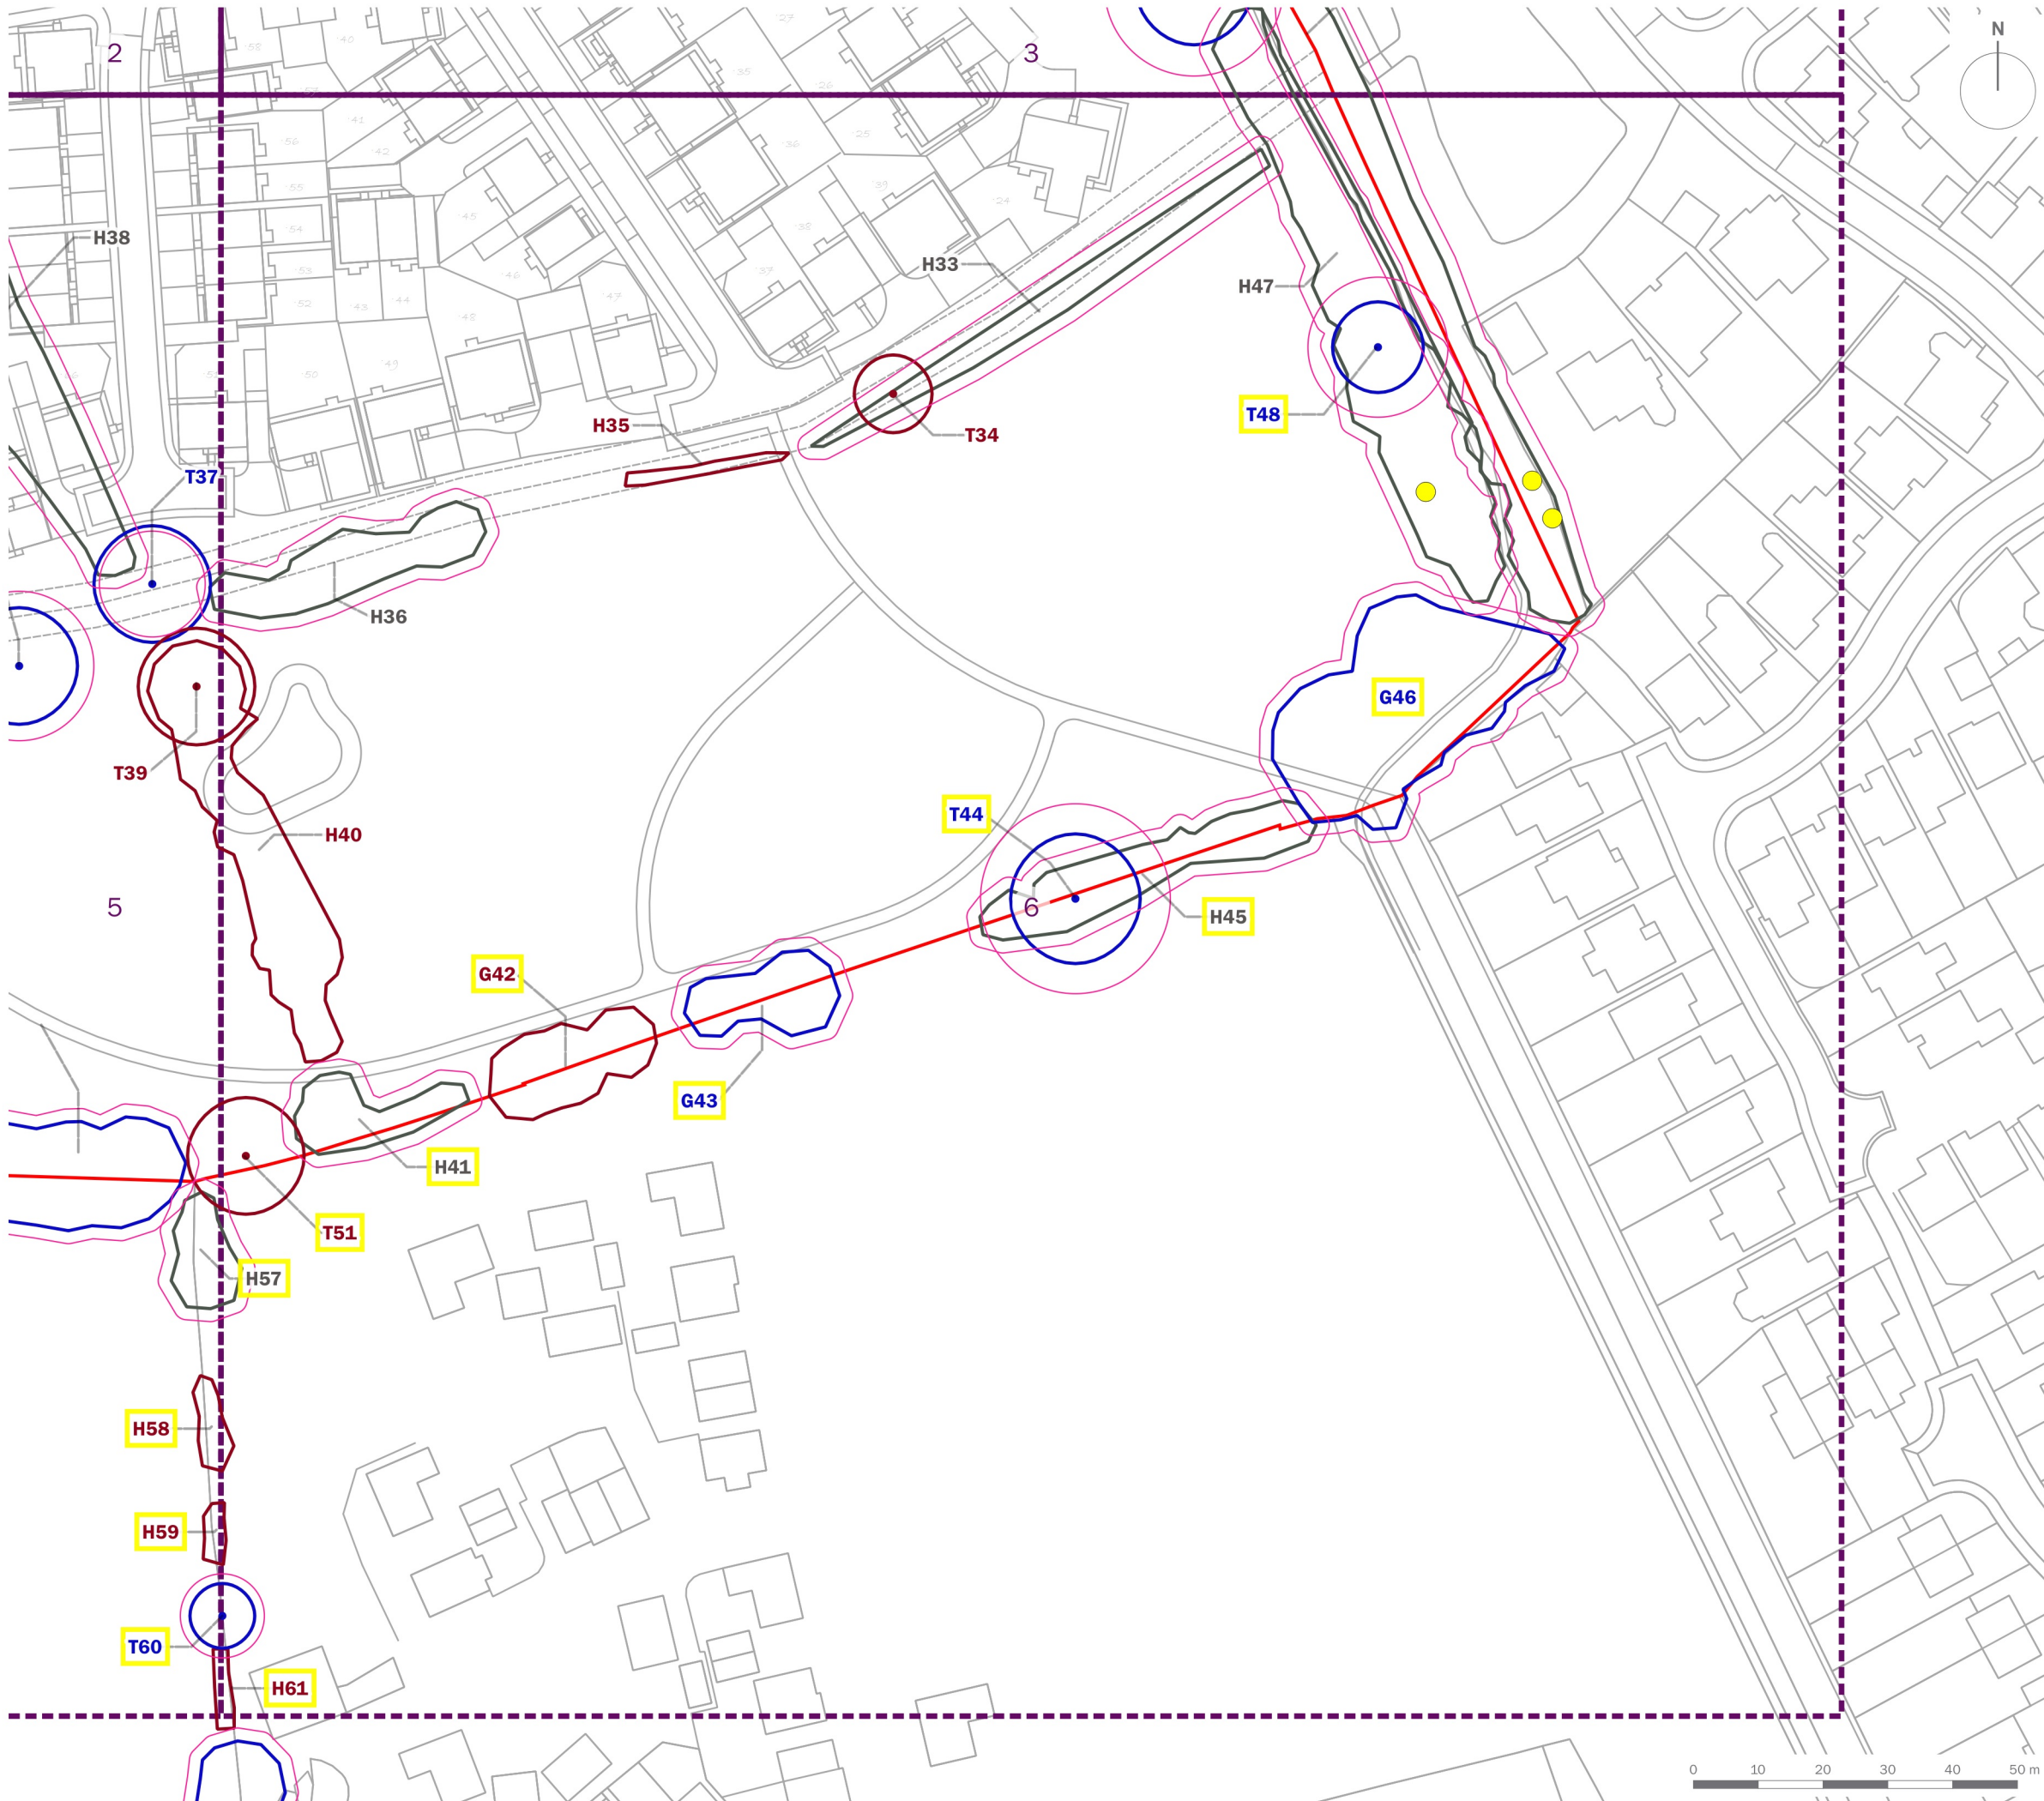

Site Boundary

DRAFT

T1

Tree/Group Number

Tree/Group Canopy

Tree Stem

Root Protection Area

Category A: Trees of high quality and value

Category B: Trees of moderate quality and value


Category C: Trees of low quality and value

Category U: Trees of poor quality and value

TPO Trees

Veteran Trees

Buffer for Veteran Trees

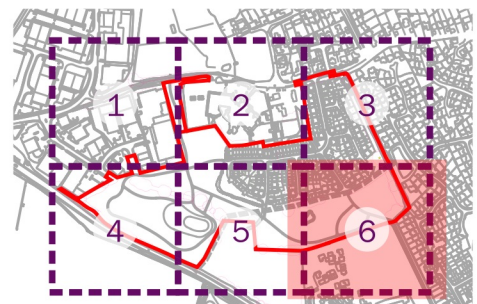

client

Persimmon Homes North Midlands

project title

Land off Sketchley Lane, Burbage, Hinckley

drawing title

Tree Protection Plan (Sheet 6 of 6)

date

01 NOVEMBER 2023

drawn by

GYo

drawing number

edp8343_d001

checked

BWa

scale

1:1,000 @ A3

QA



the environmental
dimension partnership

CARDIFF
02921 671900

CHELTENHAM
01242 903110

CIRENCESTER
01285 740427

info@edp-uk.co.uk
www.edp-uk.co.uk

The Environmental Dimension Partnership Ltd. Registered as a Limited Company in England and Wales. Company No. 09102431. Registered Office: Tithe Barn, Barnsley Park Estate, Barnsley, Cirencester, Gloucestershire GL7 5EG



**URBAN
DESIGN
GROUP** REGISTERED
PRACTICE

IEMA Transforming the world
to sustainability

**Landscape
Institute**
Registered practice