
DCPLAN

Proposed Conservatory 115 Coventry Road Burbage For Mr. J. Newman	Martin S. Dennis Architectural Technician 10 Wesley Close Sapcote LE9 4HY 01455 272275
	scale 1:50 date 14/12/09 drg no M1190/3 C

a. 5/1/10 amended to clients instructions
b. 29/3/10 notes & details added
c. 09/07/11 becomes existing dwg for new conservatory

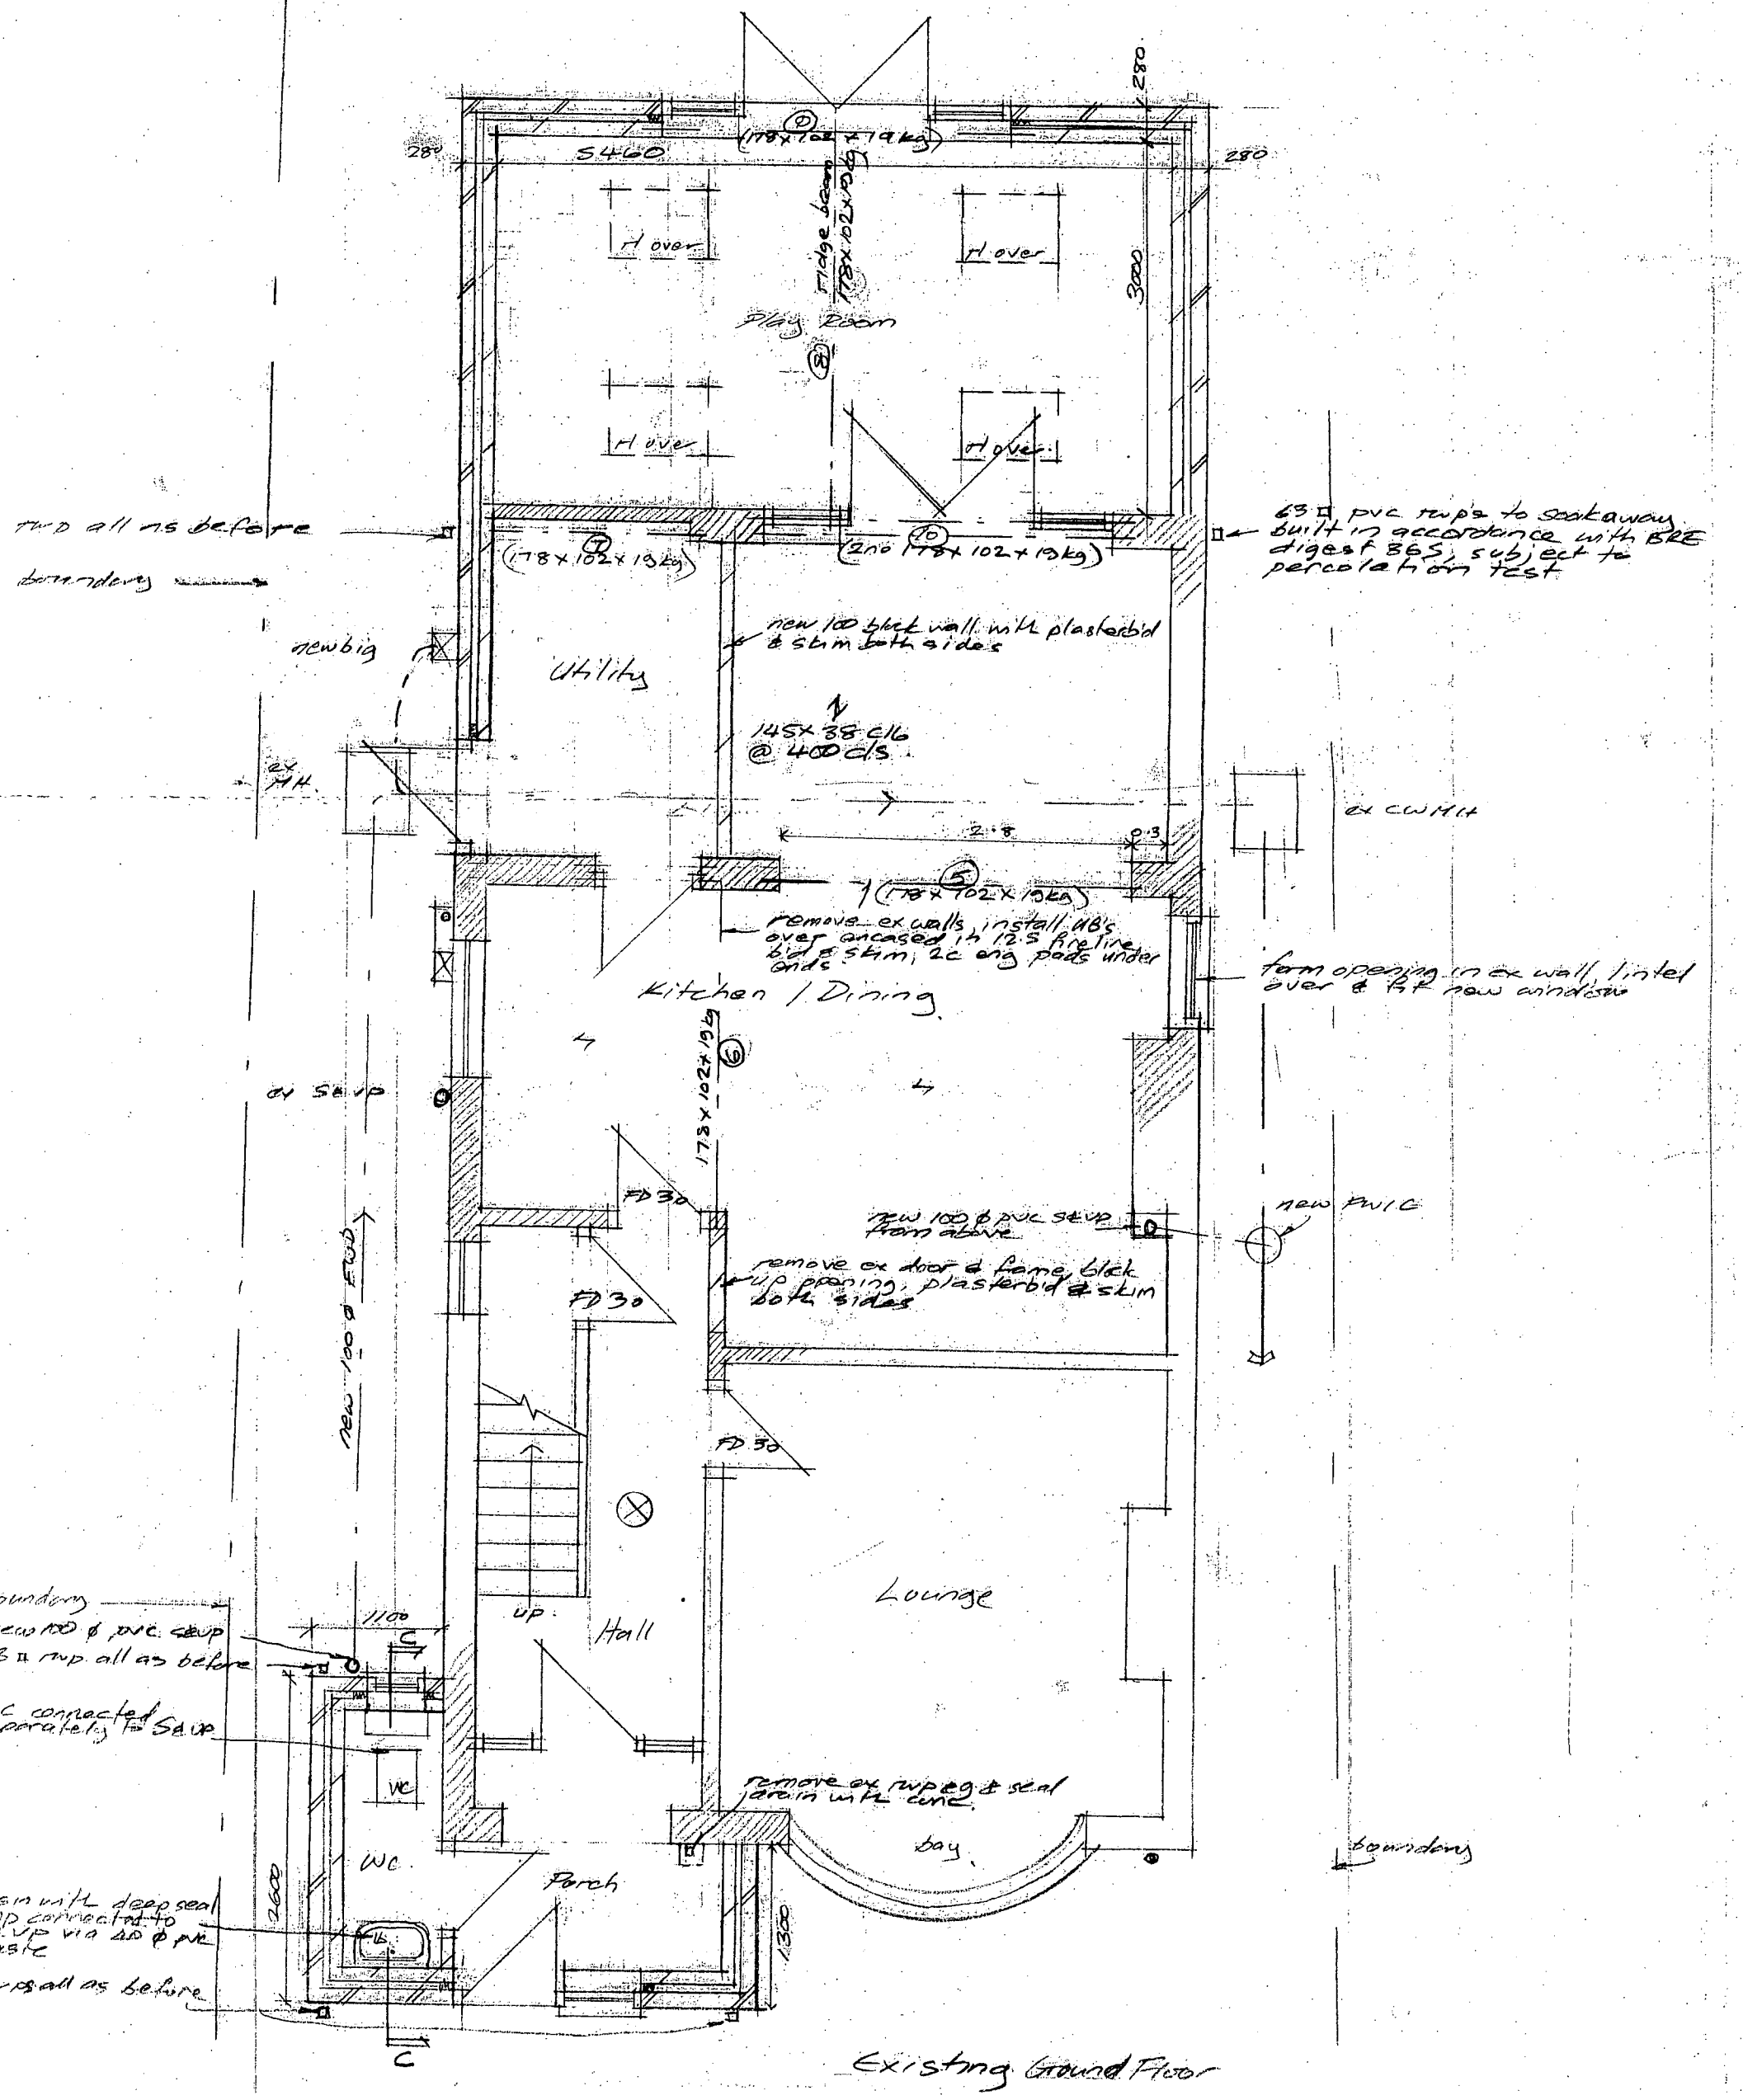

Existing Ground Floor