


DCPLAN

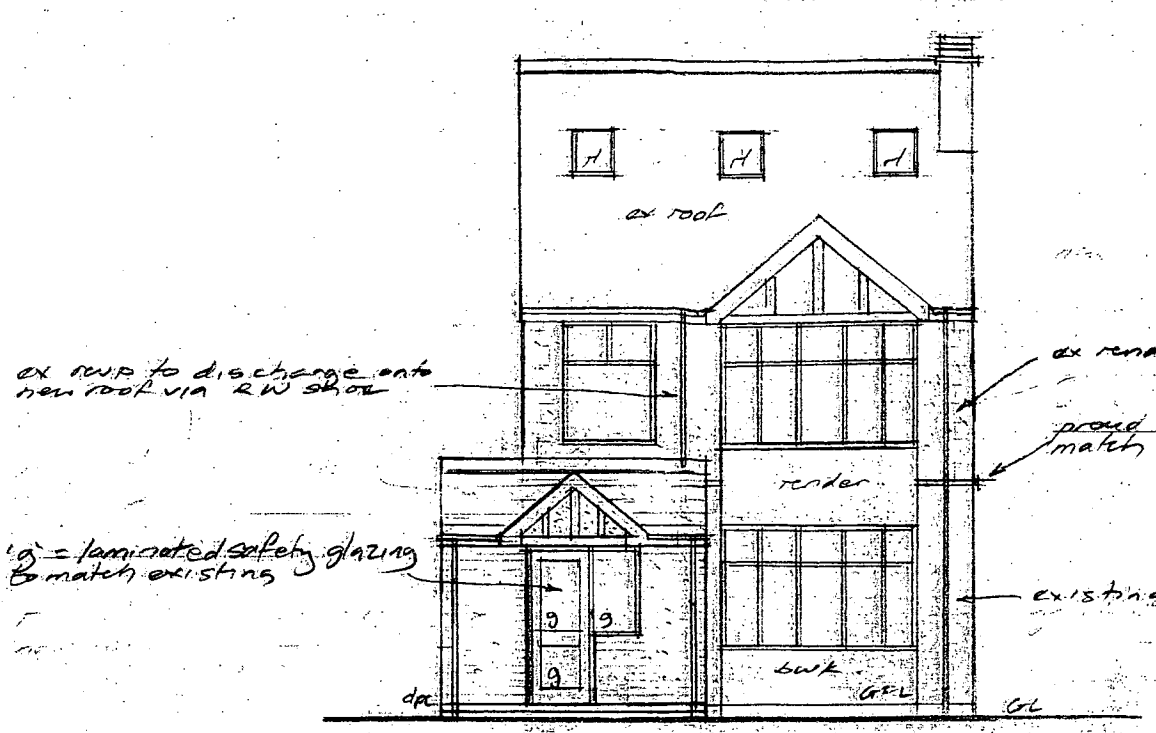


Existing Front

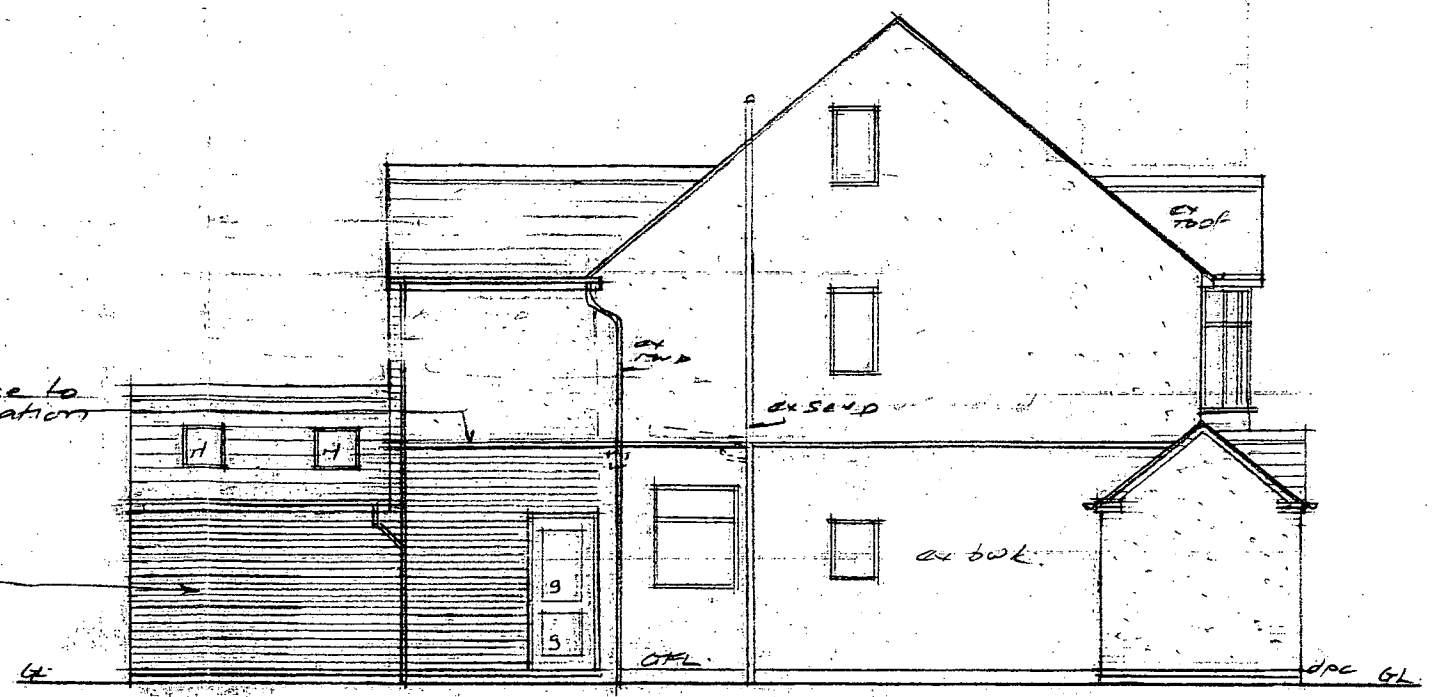

Existing Side

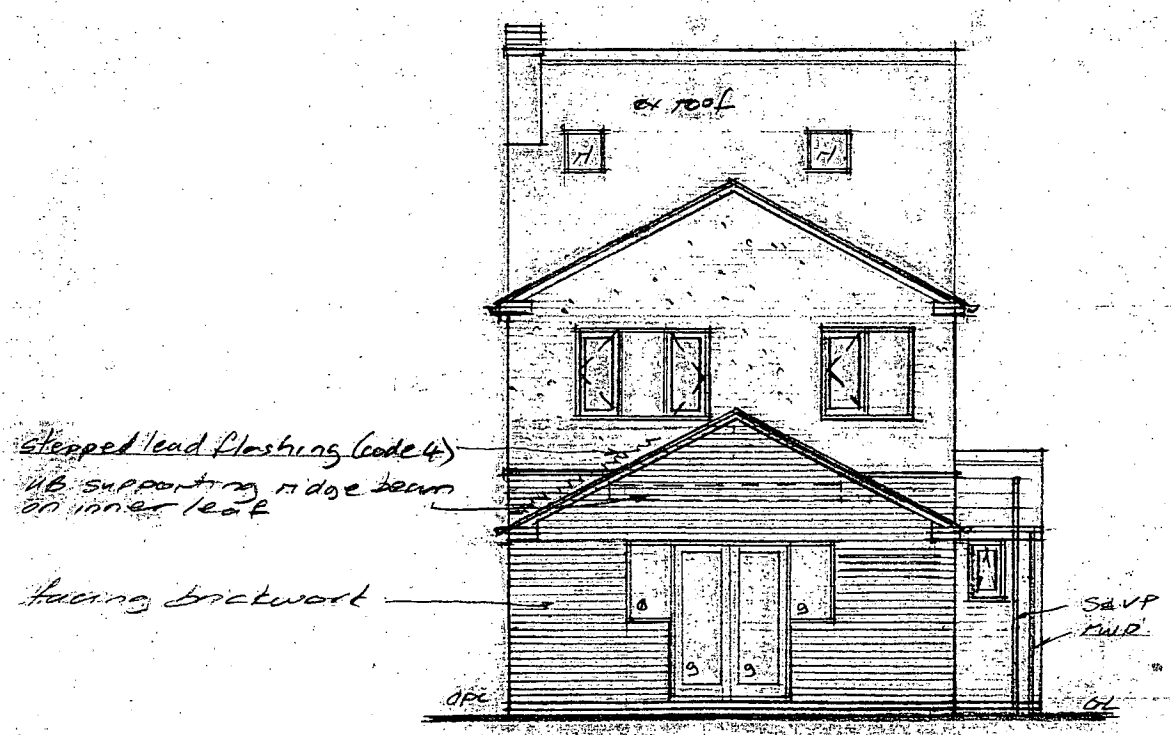

Existing Rear

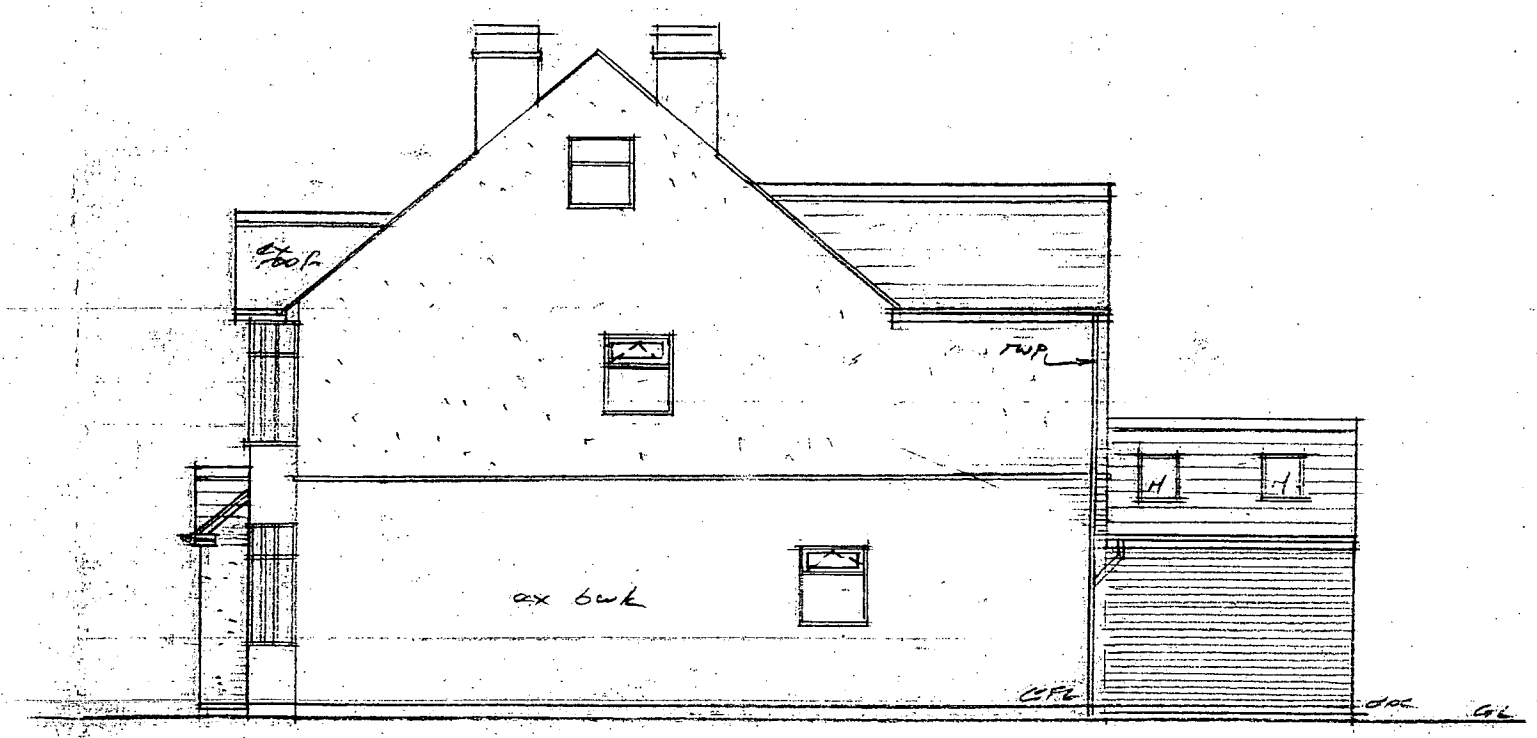

Existing Side

c 09/7/11 becomes existing drg for new conservatory
b 11/1/10 amended to clients instructions
a 6/1/10 amended to clients instructions

Proposed Conservatory 115 Coventry Road Burbage For Mr J. Newman	Martyn S Dennis Architectural Technician 10 Wesley Close Sapcote LE9 4HY 01455 272275 scale 1:100 @ A3 date 15/12/09 drg no M1190/Sc